PLANT KEY

	SYMBOL	BOTANICAL NAME	COMMON NAME	SIZE
TREES	AR	ACER RUBRUM	RED MAPLE	2-2-1/2" CAL
	PO	QUERCUS PALUSTRIS	PIN OAK	2"-2-1/2" CAL
	LC	CUPRESSOCYPARIS LEYLANDII	LEYLAND CYPRESS	6' HT
	JM	DWARF ACER PALMATUM	DWARF JAPANESE MAPLE	2 1/2' TO 3'
SHRUBS	ID	ILEX GLABRA COMPACTA	COMPACT INKBERRY	2 1/2' TO 3'
	RC	RHODODENDRON SCINTILLATION	SCINTILLATION RHODODENDRON	2 1/2' TO 3'
	YW	TAXUS MEDIA 'EVERLOW'	EVER-LOW YEW	2 1/2' TO 3'
PERENNIALS	DL	HEMEROCALLIS 'HAPPY RETURN'	HAPPY RETURN DAYLILIES	1 GALLON

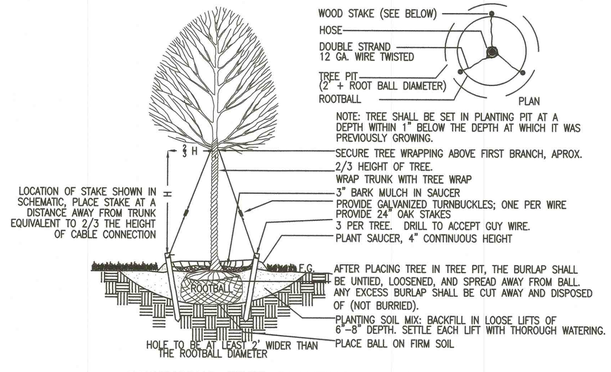

DECIDUOUS TREE PLANTING AND STAKING

NOT TO SCALE

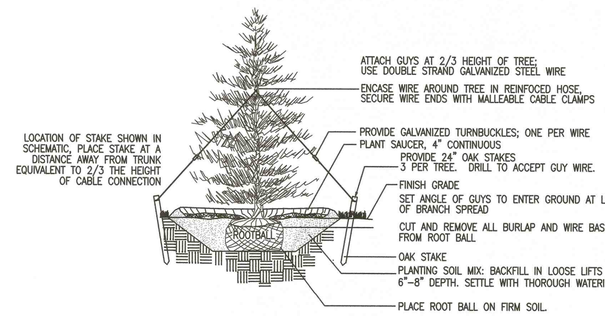

EVERGREEN TREE PLANTING

NOT TO SCALE

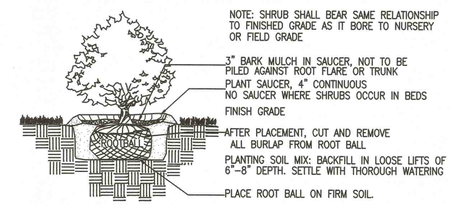

TYPICAL SHRUB PLANTING

NOT TO SCALE

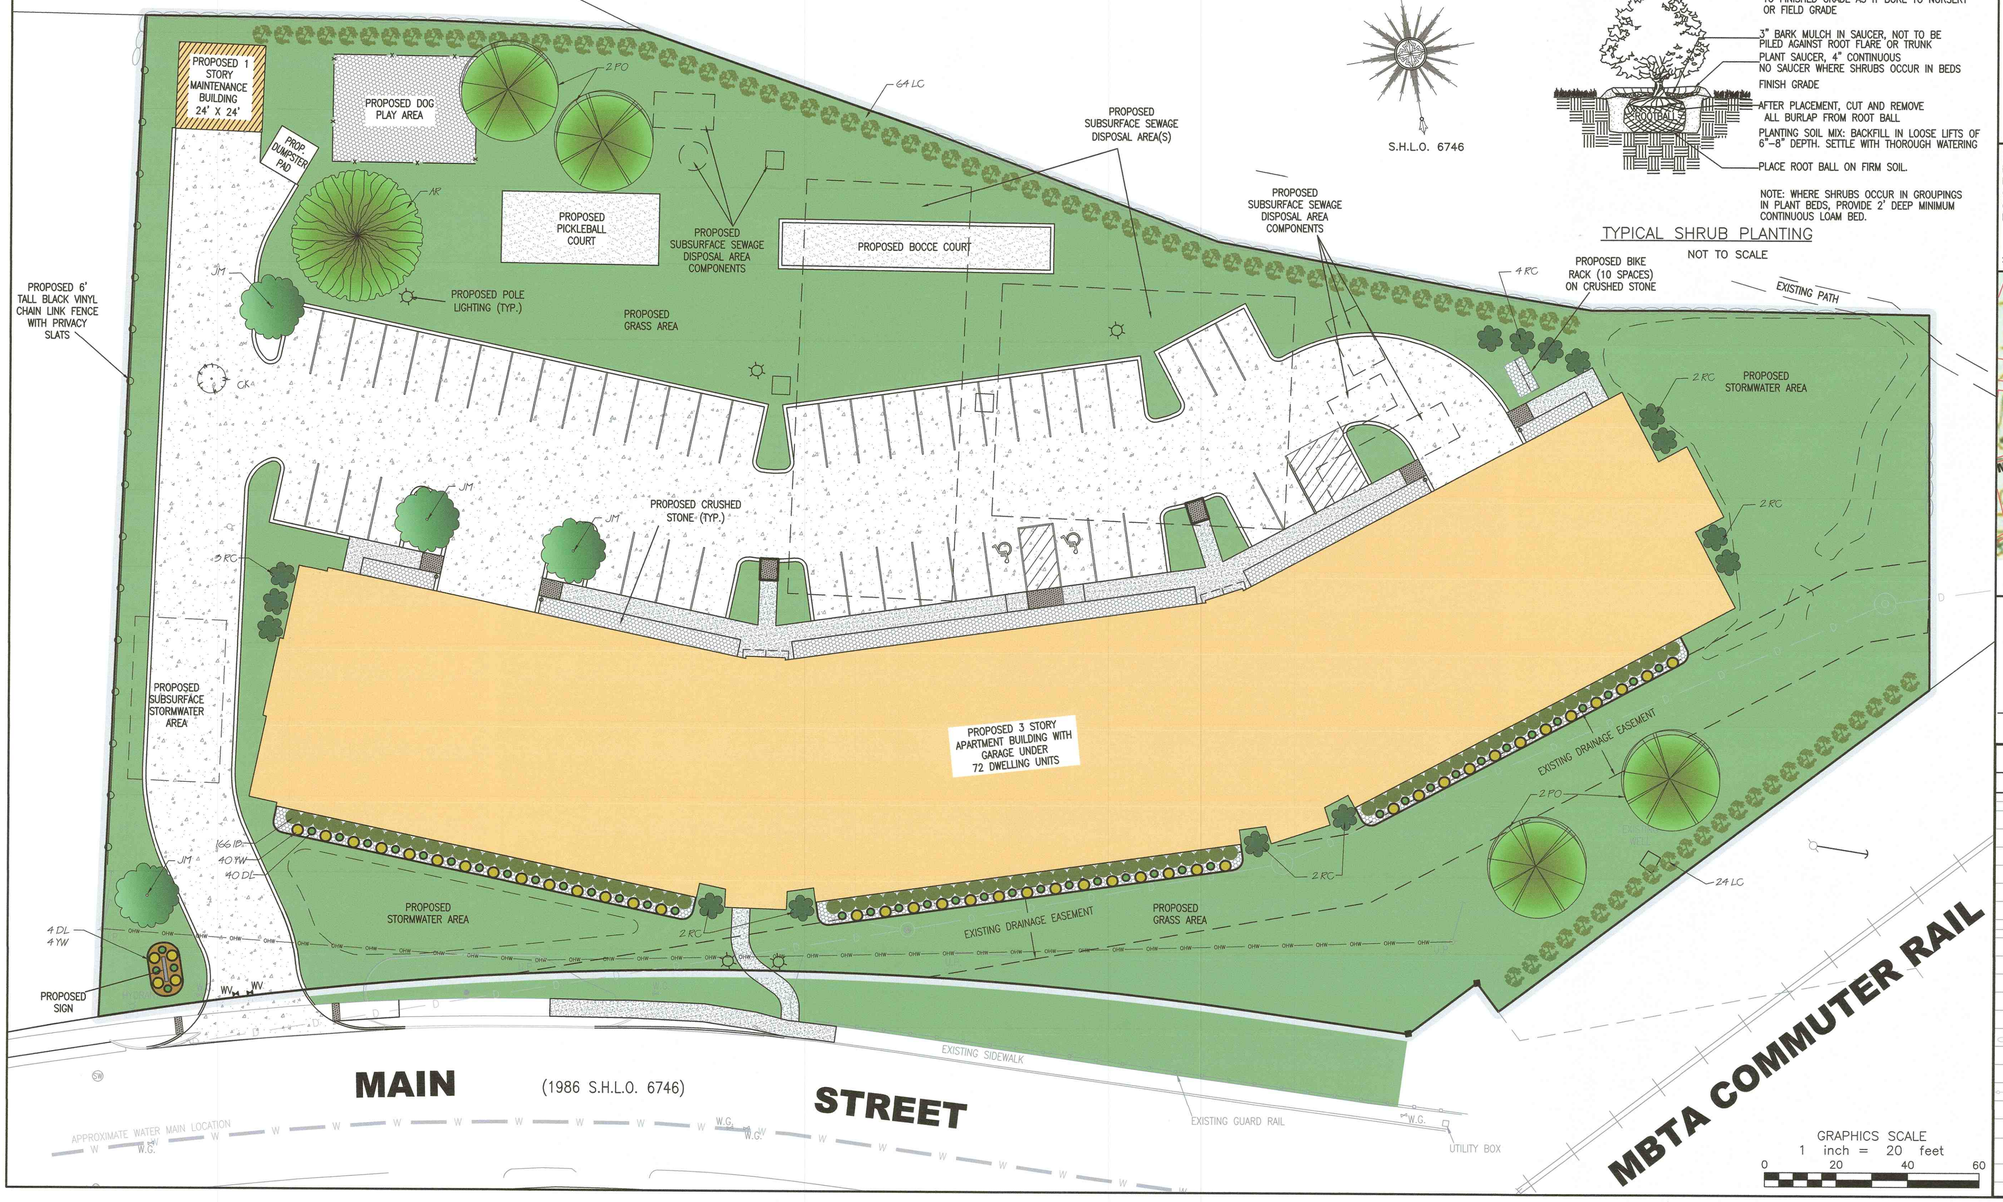

FOR REGISTRY USE ONLY

NORFOLK ZONING BOARD OF APPEALS

APPROVED AND ENDORSED UNDER M.G.L. C. 40B BY THE NORFOLK ZONING BOARD OF APPEALS

APPROVED: _____

ENDORSED: _____

I HEREBY CERTIFY THAT THE NOTICE OF APPROVAL OF THIS PLAN BY THE NORFOLK ZONING BOARD OF APPEALS WAS RECEIVED AND RECORDED ON _____ AT THIS OFFICE, AND NO APPEAL WAS RECEIVED DURING THE TWENTY (20) DAYS NEXT AFTER SUCH RECEIPT OF RECORDING OF SAID NOTICE.

TOWN CLERK, NORFOLK, MA DATE

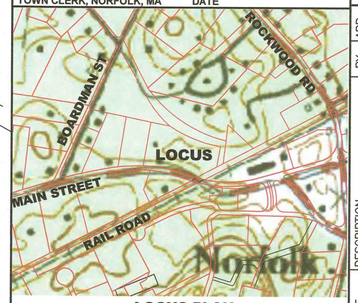

LOCUS PLAN
SCALE: 1" = 500'

I CERTIFY THAT THIS PLAN HAS BEEN PREPARED IN CONFORMANCE WITH THE RULES AND REGULATIONS OF THE REGISTERS OF DEEDS.

DATE

LEGEND

EXISTING	DESCRIPTION	PROPOSED
98	CONTOURS	94
	BOUND	
DH(FND)	DRILL HOLE	
IR	IRON ROD	
	TEST PIT	
19X24	SPOT GRADE	+98.5
W	WELL	W
D	DRAIN LINE	D
D	DRAIN MANHOLE	D
	CATCH BASIN	
	EROSION CONTROL MEASURES	
	UTILITY POLE	
	LIGHT POLE	
	STONEWALL	
	GUARD RAIL	
	SINGLE POLE SIGN	
	CHAIN LINKED FENCE	

P.E. STAMP

ZCE
ZENITH CONSULTING ENGINEERS, LLC
3 MAIN STREET LAKEVILLE, MA 02347
PHONE: (508) 947-4208

REV.	DATE	DESCRIPTION	BY	APP.

DATE: 8/29/2018 | PROJECT NUMBER 0101-01-02 | SCALE: 1"=20' | SHEET ID V-1

DRAWN BY: JLB | DESIGNED BY: JLB/RMF | CHECKED BY: NCZ | APPROVED BY JLB

SHEET NAME: **LANDSCAPING PLAN**

PROJECT SITE: **THE RESIDENCES AT NORFOLK STATION**
194 MAIN STREET
NORFOLK, MASSACHUSETTS

CLIENT INFO: **NORFOLK STATION, LLC**
2075 MAIN STREET
WALPOLE, MASSACHUSETTS