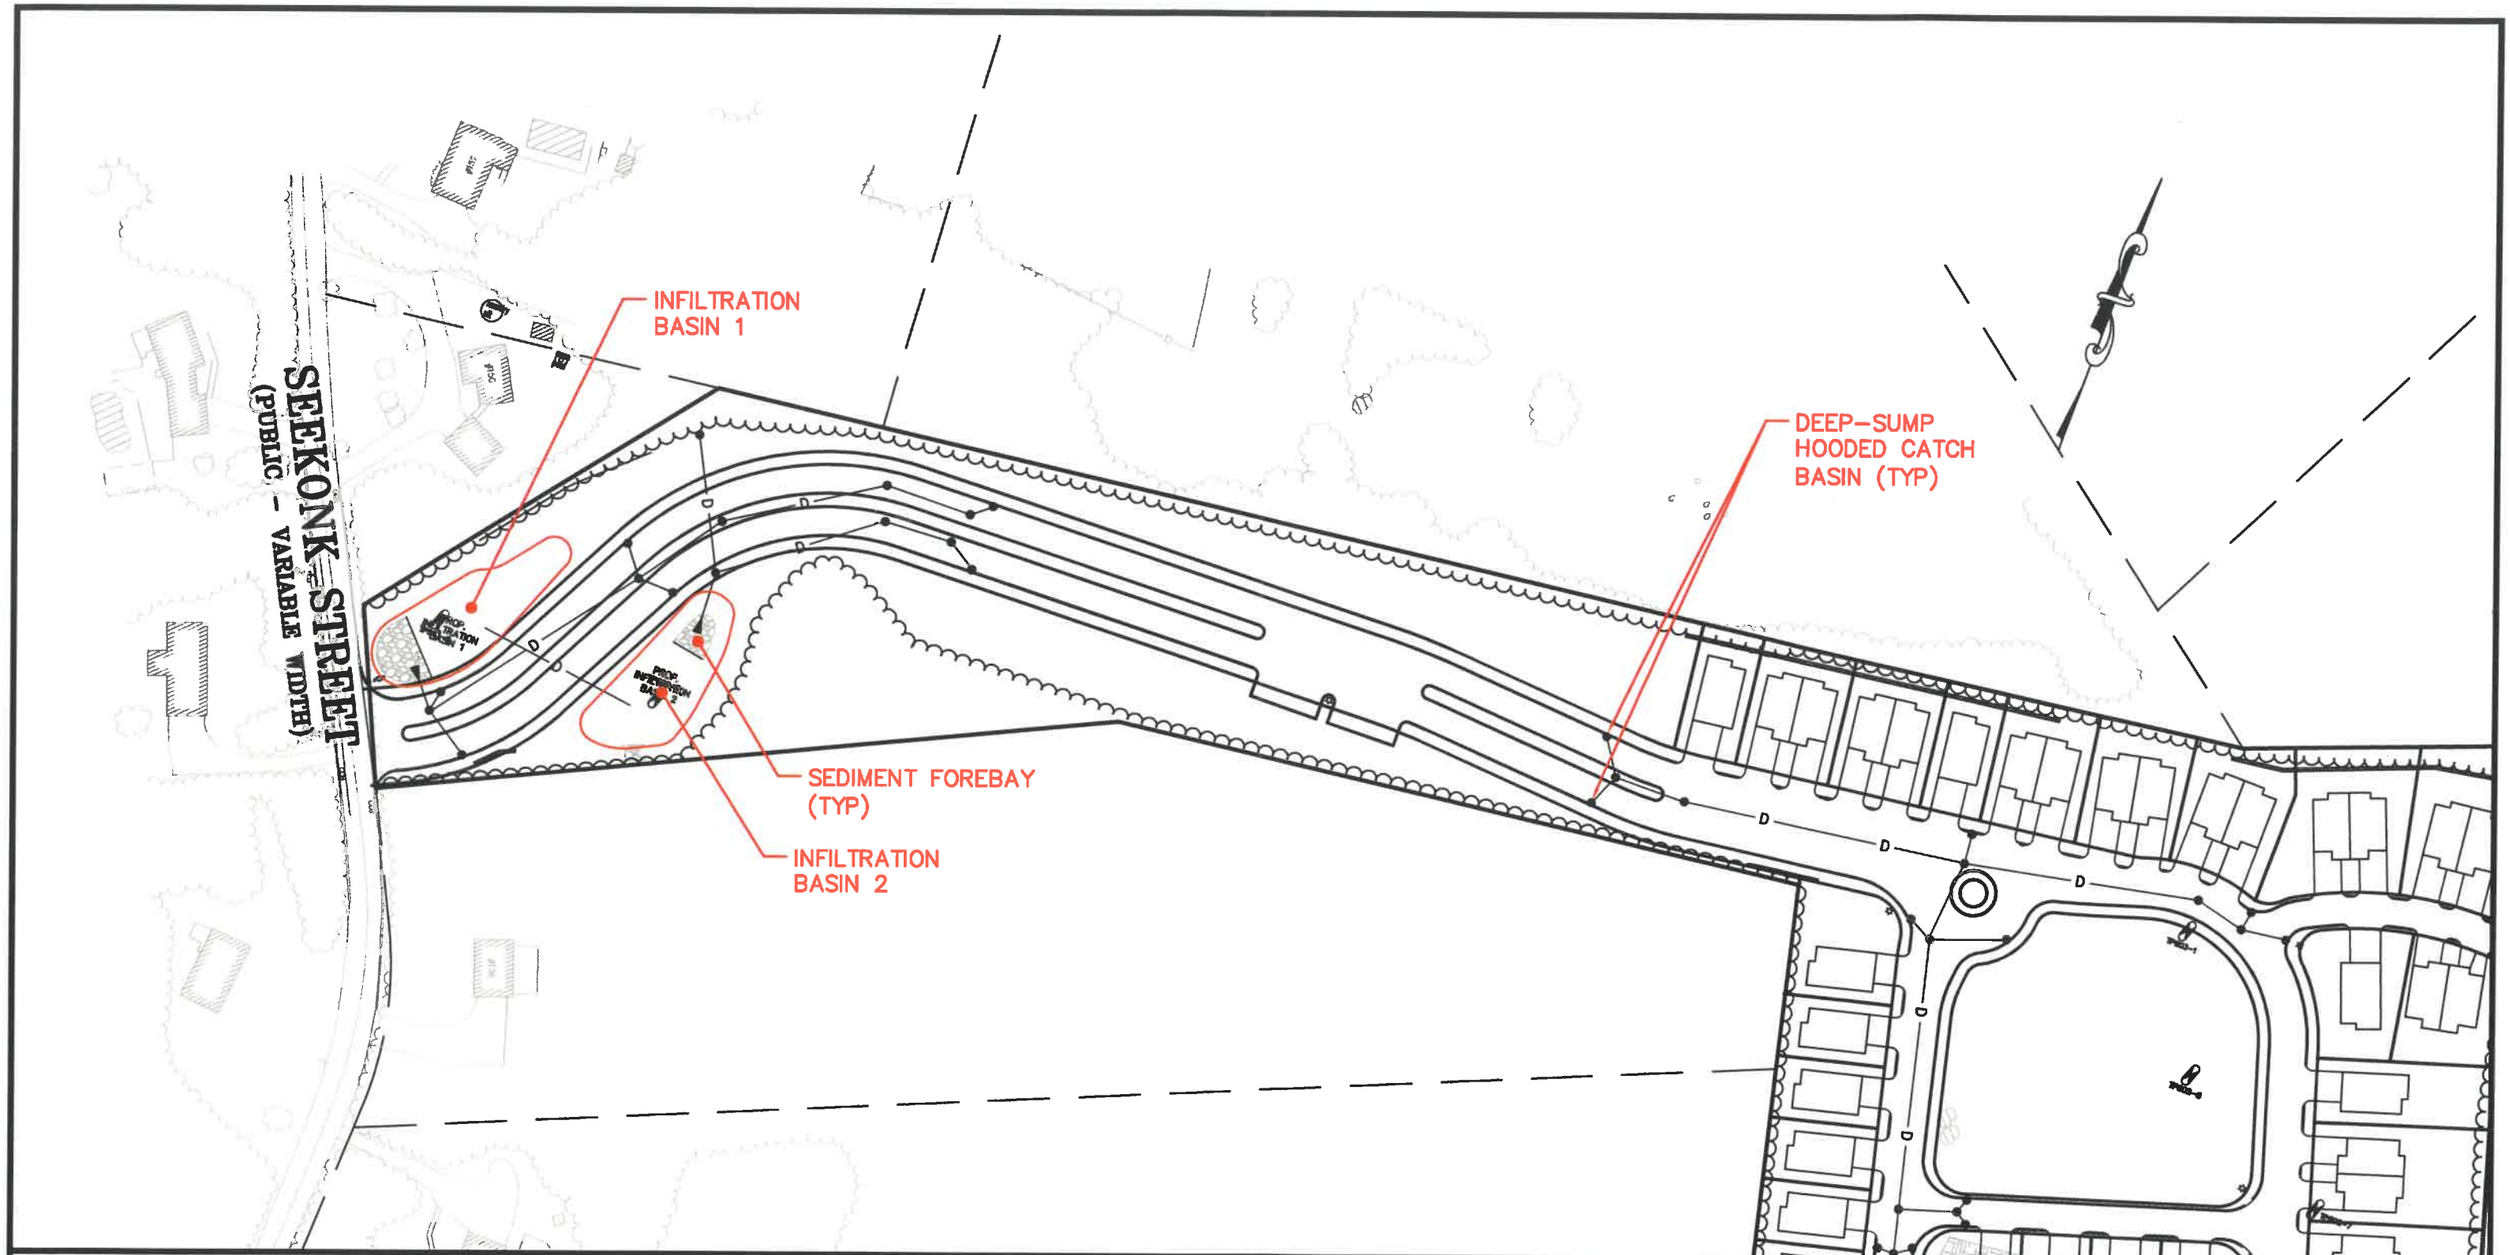



ASE

**Andrews Survey & Engineering, Inc.**
**Land Surveying - Civil Engineering - Site Planning**

P.O. Box 312, 104 Mendon Street
Uxbridge, Massachusetts 01569-0312
P: 508-278-3897 F: 508-278-2289

500 East Washington Street
North Attleboro, Massachusetts 02760
P: 508-316-0452 F: 508-316-0963


GRAPHIC SCALE

100 0 50 100 200

( IN FEET )
1 inch = 100 feet

PREPARED FOR:

LAKELAND HILLS, LLC
136 SEEKONK STREET
NORFOLK, MA 02056

| | |
|---|---|
| DATE: JULY 29, 2019 | DES'D BY: KNL |
| ASE PROJECT: 2015-219 | CHK'D BY: RMM |

# BEST MANAGEMENT PRACTICES LOCUS

LAKELAND HILLS
TOWNHOUSE COMMUNITY
144 SEEKONK STREET
NORFOLK, MA 02056
SHEET 1 OF 2

F:\ACAD\2015 PROJECTS\2015-219\DWG\PERMIT\2015-219_40B_SINGLE PROJECT DRAINAGE.DWG 07-29-19 11:10:48 AM - LAYOUT BMP1




ASE

Andrews Survey & Engineering, Inc.
Land Surveying - Civil Engineering - Site Planning

P.O. Box 312, 104 Mendon Street
Uxbridge, Massachusetts 01569-0312
P: 508-278-3897 F: 508-278-2289

500 East Washington Street
North Attleboro, Massachusetts 02760
P: 508-316-0452 F: 508-316-0963

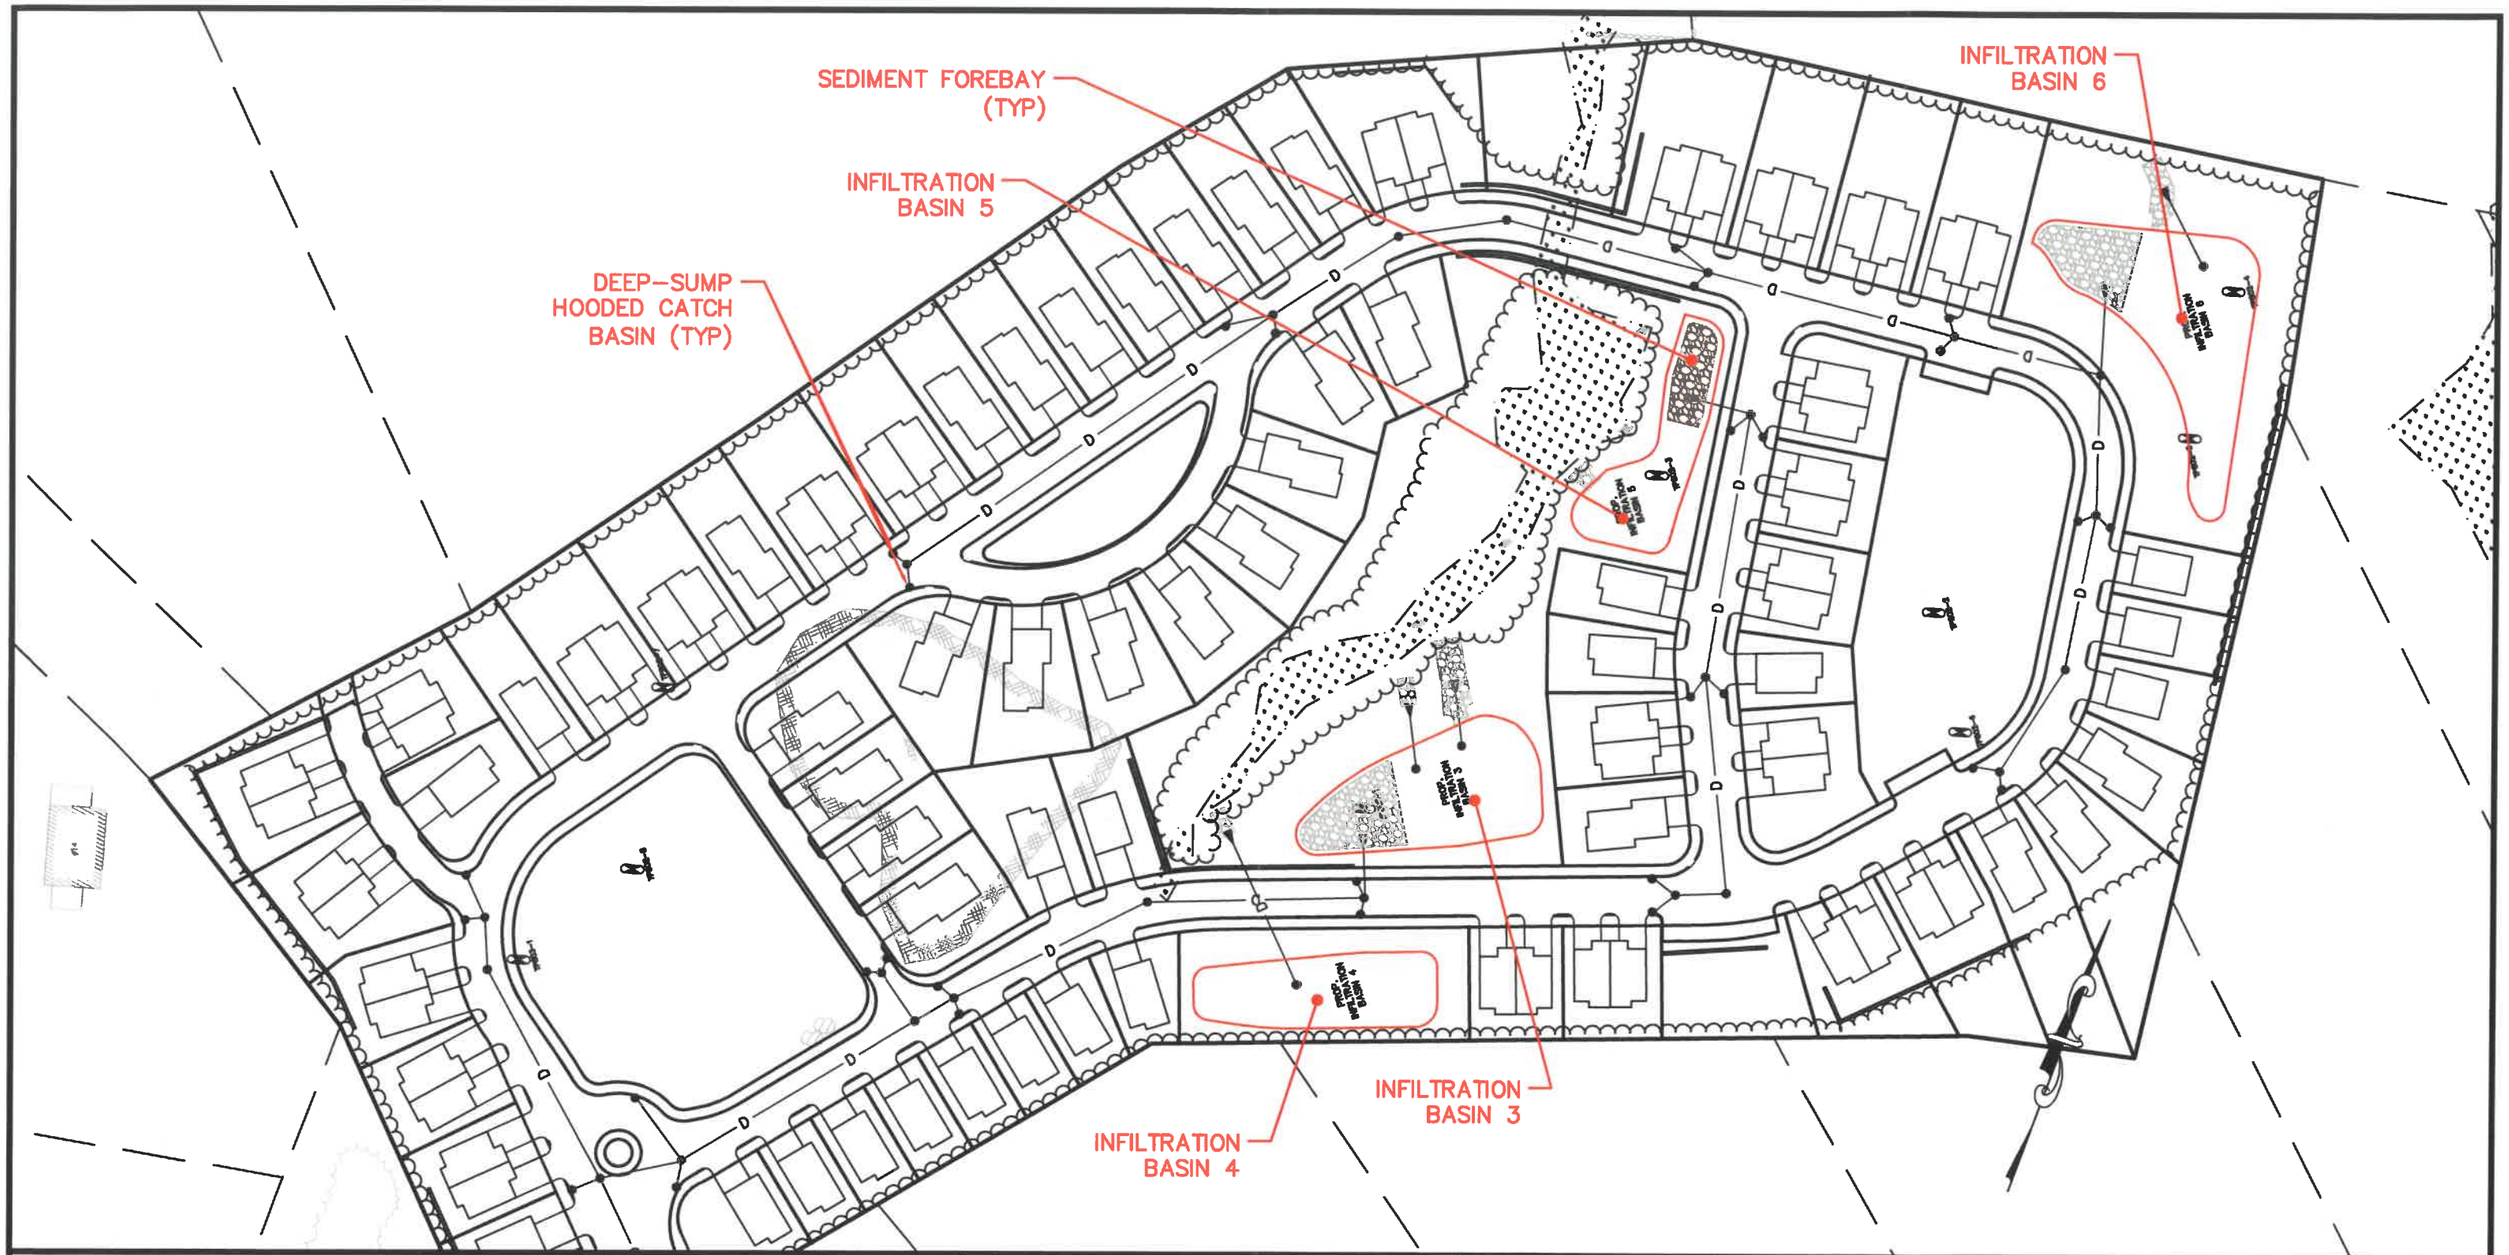GRAPHIC SCALE

100 0 50 100 200

( IN FEET )
1 inch = 100 feet

PREPARED FOR:

LAKELAND HILLS, LLC
136 SEEKONK STREET
NORFOLK, MA 02056

| | |
|---|---|
| DATE: JULY 29, 2019 | DES'D BY: KNL |
| ASE PROJECT: 2015-219 | CHK'D BY: RMM |

# BEST MANAGEMENT PRACTICES LOCUS

LAKELAND HILLS
TOWNHOUSE COMMUNITY
144 SEEKONK STREET
NORFOLK, MA 02056
SHEET 2 OF 2

F:\ACAD\2015 PROJECTS\2015-219\DWG\PERMIT\2015-219_40B_SINGLE PROJECT DRAINAGE.DWG 07-29-19 11:10:56 AM - LAYOUT BMP2