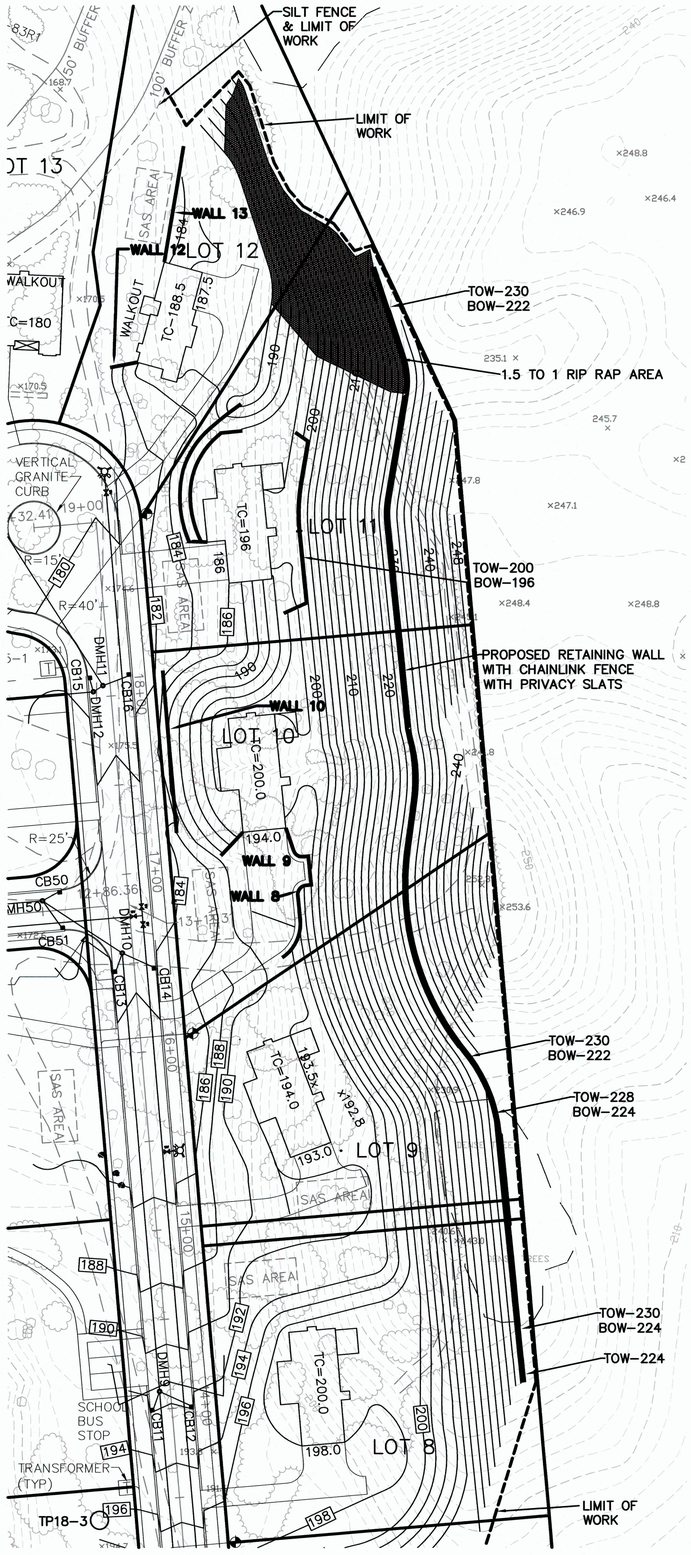

THE PRESERVE AT ABBYVILLE
PRELIMINARY
GRADING AND RETAINING WALL PLAN
LOTS 8–12
NORFOLK, MASSACHUSETTS
FOR
ABBYVILLE DEVELOPMENT LLC
850 FRANKLIN STREET
WRENTHAM, MASSACHUSETTS
DATE: MAY 6, 2020
SCALE: 1" = 40'

GRAPHIC SCALE
40 0 20 40 80 160
(IN FEET)
1 inch = 40 ft.

UNITED CONSULTANTS INC.
850 FRANKLIN STREET SUITE 11D
WRENTHAM, MASSACHUSETTS 02093
508-384-6560 FAX 508-384-6566

DATE	MAY 6, 2020
SCALE	1" = 40'
PROJECT	UC987
SHEET	GRADING-WALL