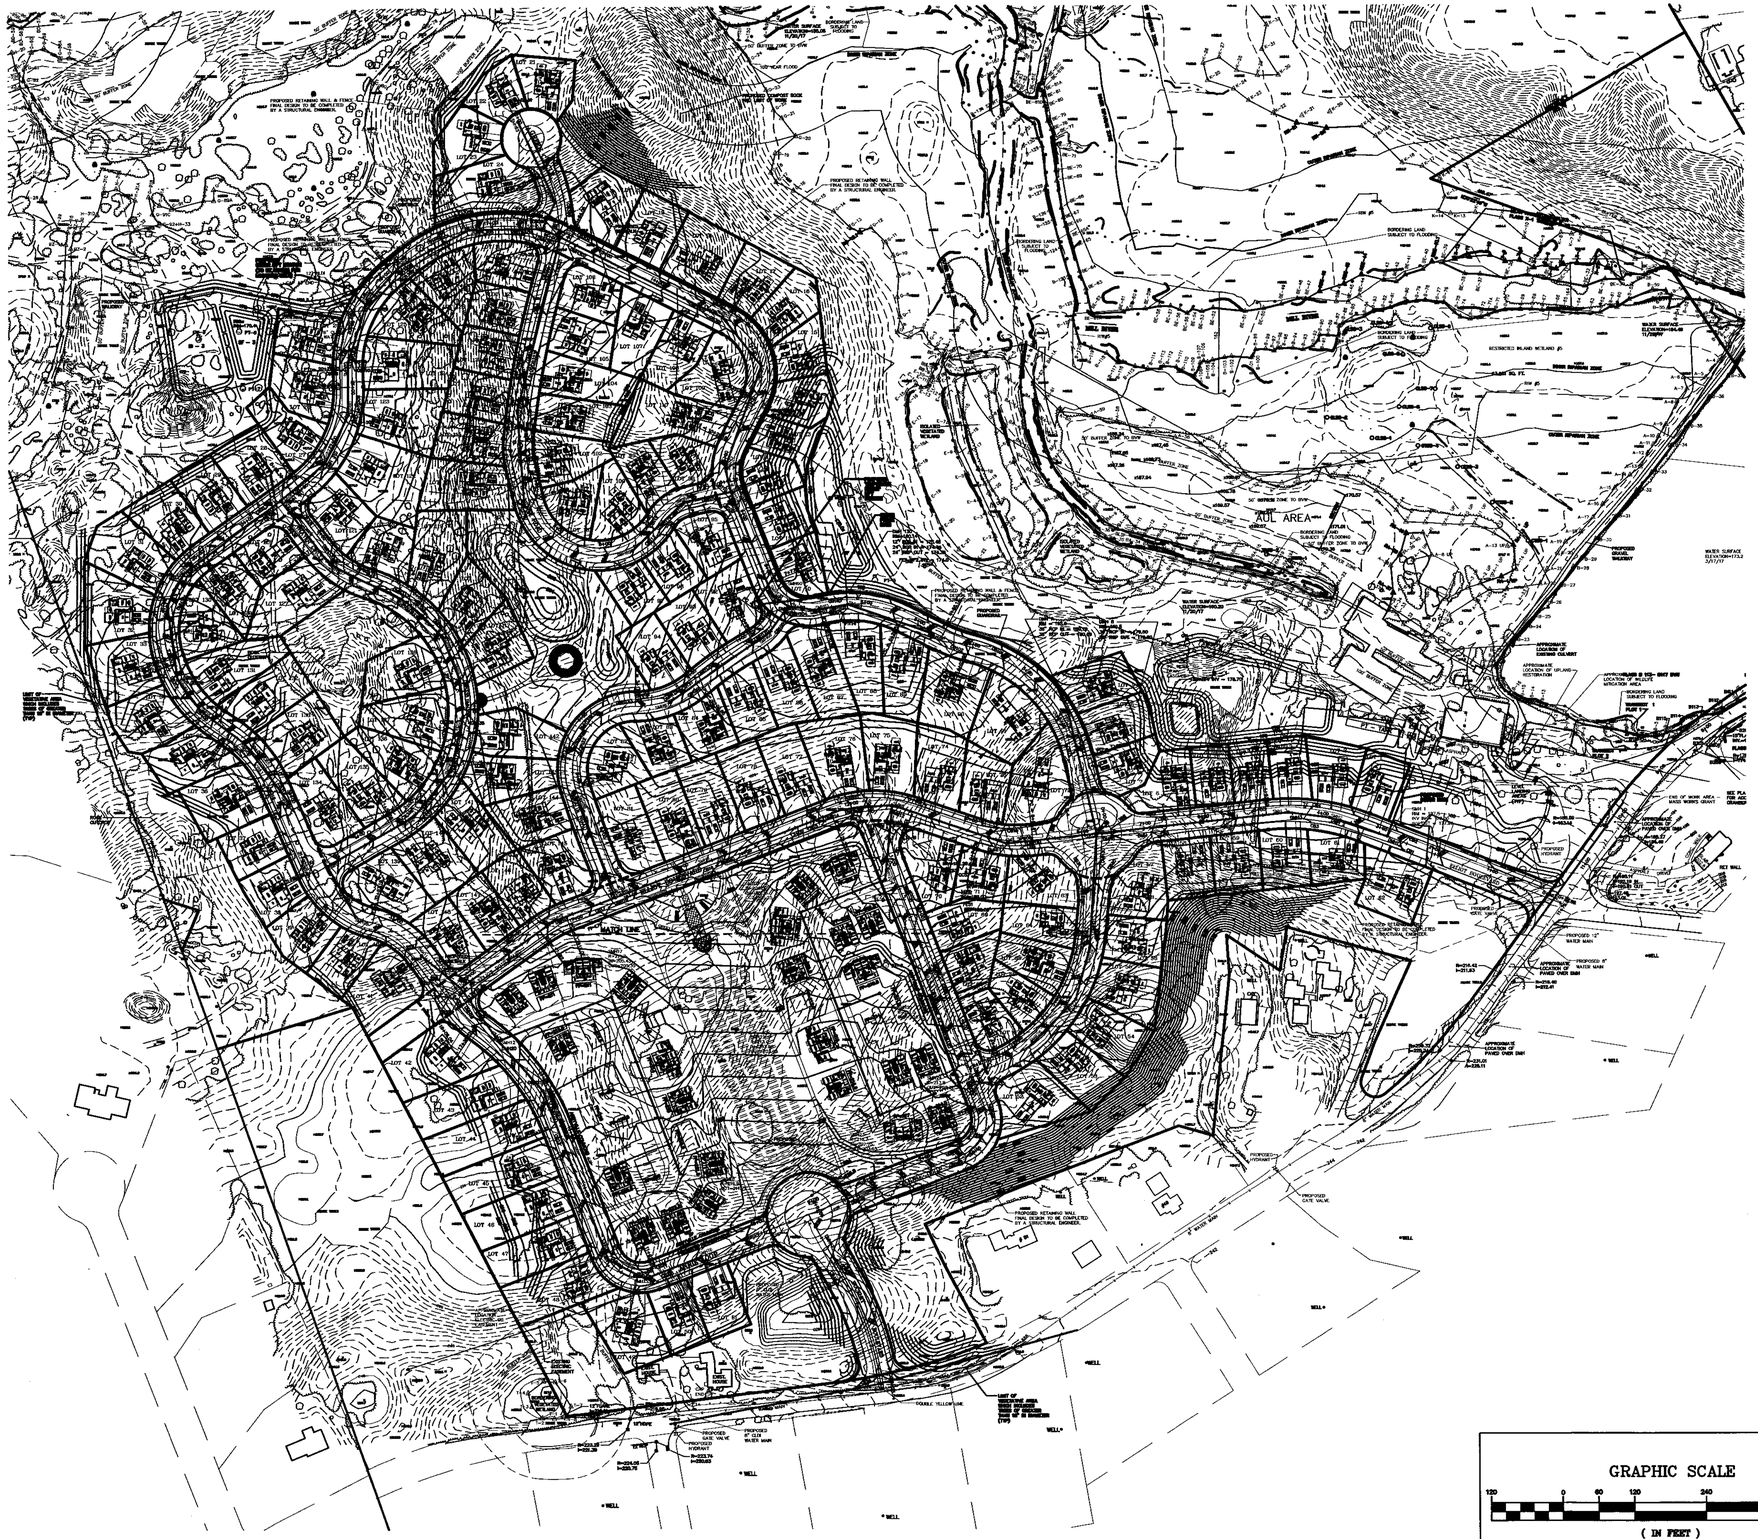

THE PRESERVE AT ABBYVILLE
GRADING AND UTILITY PLAN
NORFOLK, MASSACHUSETTS
FOR
ABBYVILLE DEVELOPMENT, LLC.
850 FRANKLIN STREET
WRENTHAM, MASSACHUSETTS
DATE: AUGUST 31, 2018
SCALE: 1" = 120'

GRAPHIC SCALE

120 0 60 120 240 480

(IN FEET)
1 inch = 120 ft.

UNITED CONSULTANTS INC.
850 FRANKLIN STREET SUITE 11D
WRENTHAM, MASSACHUSETTS 02093
508-384-6560 FAX 508-384-6566

DATE	AUG., 2018
SCALE	1" = 120'
PROJECT	UC987
SHEET	IP-1 OF 1