COVENANTS TO BE RECORDED HEREWITH.

APPROVED _____ SUBJECT TO COVENANT CONDITIONS SET FORTH IN A COVENANT EXECUTED BY _____ DATED AND TO BE RECORDED HEREWITH.

I TOWN CLERK OF THE TOWN OF NORFOLK, RECEIVED AND RECORDED FROM THE ZONING BOARD OF APPEALS APPROVAL OF THIS PLAN AND NO APPEAL HAS BEEN TAKEN FOR TWENTY DAYS NEXT AFTER RECEIPT AND RECORDING OF SAME.

_____ TOWN CLERK

_____ DATE

FOR REGISTRY USE ONLY

NO.	DATE	DESCRIPTION	BY
5	4/13/20	REVIEW COMMENTS	RRG
4	12/2/19	REVISED LAYOUT	RRG
3	1/24/19	COMMENTS FROM HEARING	RRG
2	1/14/19	ROAD NAMES	RRG
1	1/4/19	ROADWAY AND LOT LAYOUT	RRG

NORFOLK ZONING BOARD OF APPEALS

DATE APPROVED

DATE ENDORSED

THE PRESERVE AT ABBYVILLE
PRE-DEVELOPMENT WATERSHED PLAN
NORFOLK, MASSACHUSETTS
FOR
ABBYVILLE DEVELOPMENT LLC
850 FRANKLIN STREET
WRENTHAM, MASSACHUSETTS
DATE: MARCH 15, 2017
SCALE: 1" = 40'

GRAPHIC SCALE

(IN FEET)
1 inch = 40 ft.

UNITED CONSULTANTS INC.
850 FRANKLIN STREET SUITE 11D
WRENTHAM, MASSACHUSETTS 02093
508-384-6560 FAX 508-384-6566

DATE	MAR. 15, 2017
SCALE	1" = 40'
PROJECT	UC987
SHEET	PRE-DEV-1 OF 3

COVENANTS TO BE RECORDED HEREWITH.

APPROVED _____ SUBJECT TO COVENANT CONDITIONS SET FORTH IN A COVENANT EXECUTED BY
_____ DATED
AND TO BE RECORDED HEREWITH.

I TOWN CLERK OF THE TOWN OF NORFOLK, RECEIVED AND RECORDED FROM THE ZONING BOARD OF APPEALS APPROVAL OF THIS PLAN AND NO APPEAL HAS BEEN TAKEN FOR TWENTY DAYS NEXT AFTER RECEIPT AND RECORDING OF SAME.

_____ _____
TOWN CLERK DATE

FOR REGISTRY USE ONLY

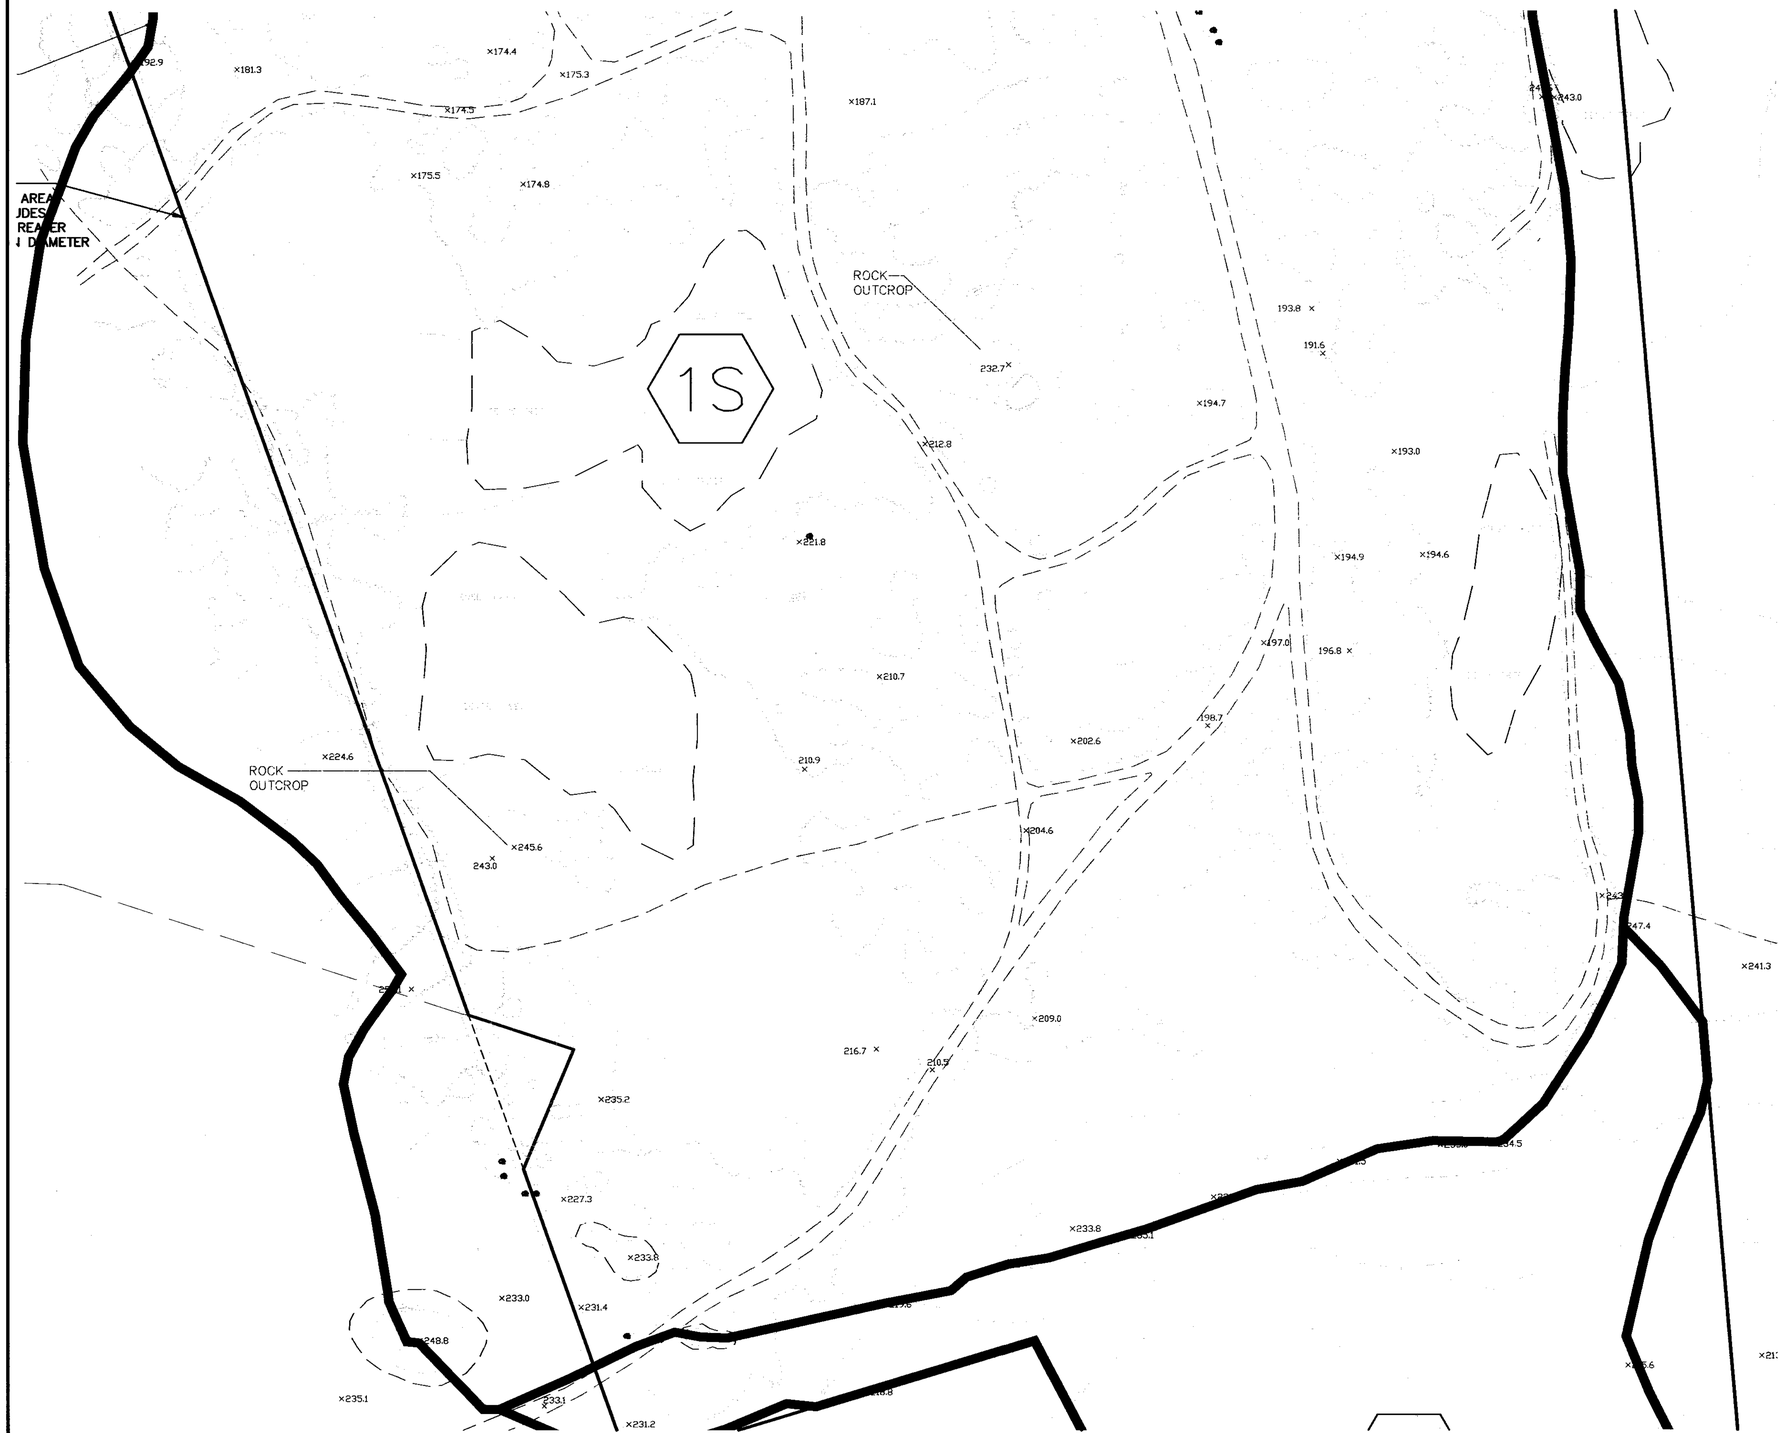

NO.	DATE	DESCRIPTION	BY
5	4/13/20	REVIEW COMMENTS	RRG
4	12/2/19	REVISED LAYOUT	RRG
3	1/24/19	COMMENTS FROM HEARING	RRG
2	1/14/19	ROAD NAMES	RRG
1	1/4/19	ROADWAY AND LOT LAYOUT	RRG

NORFOLK ZONING BOARD OF APPEALS

_____
DATE APPROVED

_____
DATE ENDORSED

THE PRESERVE AT ABBYVILLE
PRE-DEVELOPMENT WATERSHED PLAN
NORFOLK, MASSACHUSETTS
FOR
ABBYVILLE DEVELOPMENT LLC
850 FRANKLIN STREET
WRENTHAM, MASSACHUSETTS
DATE: MARCH 15, 2017
SCALE: 1" = 40'

GRAPHIC SCALE
(IN FEET)
1 inch = 40 ft.

UNITED CONSULTANTS INC.
850 FRANKLIN STREET SUITE 11D
WRENTHAM, MASSACHUSETTS 02093
508-384-6560 FAX 508-384-6566

DATE: MAR. 15, 2017
SCALE: 1" = 40'
PROJECT: UC987
SHEET: PRE-DEV-2 OF 3

FOR REGISTRY USE ONLY

COVENANTS TO BE RECORDED HEREWITH.

APPROVED _____ SUBJECT TO COVENANT CONDITIONS SET FORTH IN A COVENANT EXECUTED BY _____ DATED _____ AND TO BE RECORDED HEREWITH.

I TOWN CLERK OF THE TOWN OF NORFOLK, RECEIVED AND RECORDED FROM THE ZONING BOARD OF APPEALS APPROVAL OF THIS PLAN AND NO APPEAL HAS BEEN TAKEN FOR TWENTY DAYS NEXT AFTER RECEIPT AND RECORDING OF SAME.

TOWN CLERK _____ DATE _____

NO.	DATE	DESCRIPTION	BY
5	4/13/20	REVIEW COMMENTS	RRG
4	12/2/19	REVISED LAYOUT	RRG
3	1/24/19	COMMENTS FROM HEARING	RRG
2	1/14/19	ROAD NAMES	RRG
1	1/4/19	ROADWAY AND LOT LAYOUT	RRG

NORFOLK ZONING BOARD OF APPEALS

DATE APPROVED _____

DATE ENDORSED _____

THE PRESERVE AT ABBYVILLE
PRE-DEVELOPMENT WATERSHED PLAN
NORFOLK, MASSACHUSETTS
FOR
ABBYVILLE DEVELOPMENT LLC
850 FRANKLIN STREET
WRENTHAM, MASSACHUSETTS
DATE: MARCH 15, 2017
SCALE: 1" = 40'

GRAPHIC SCALE
(IN FEET)
1 inch = 40 ft.

UNITED CONSULTANTS INC.
850 FRANKLIN STREET SUITE 11D
WRENTHAM, MASSACHUSETTS 02093
508-384-6560 FAX 508-384-6566

DATE MAR. 15, 2017
SCALE 1" = 40'
PROJECT UC987
SHEET PRE-DEV-3 OF 3