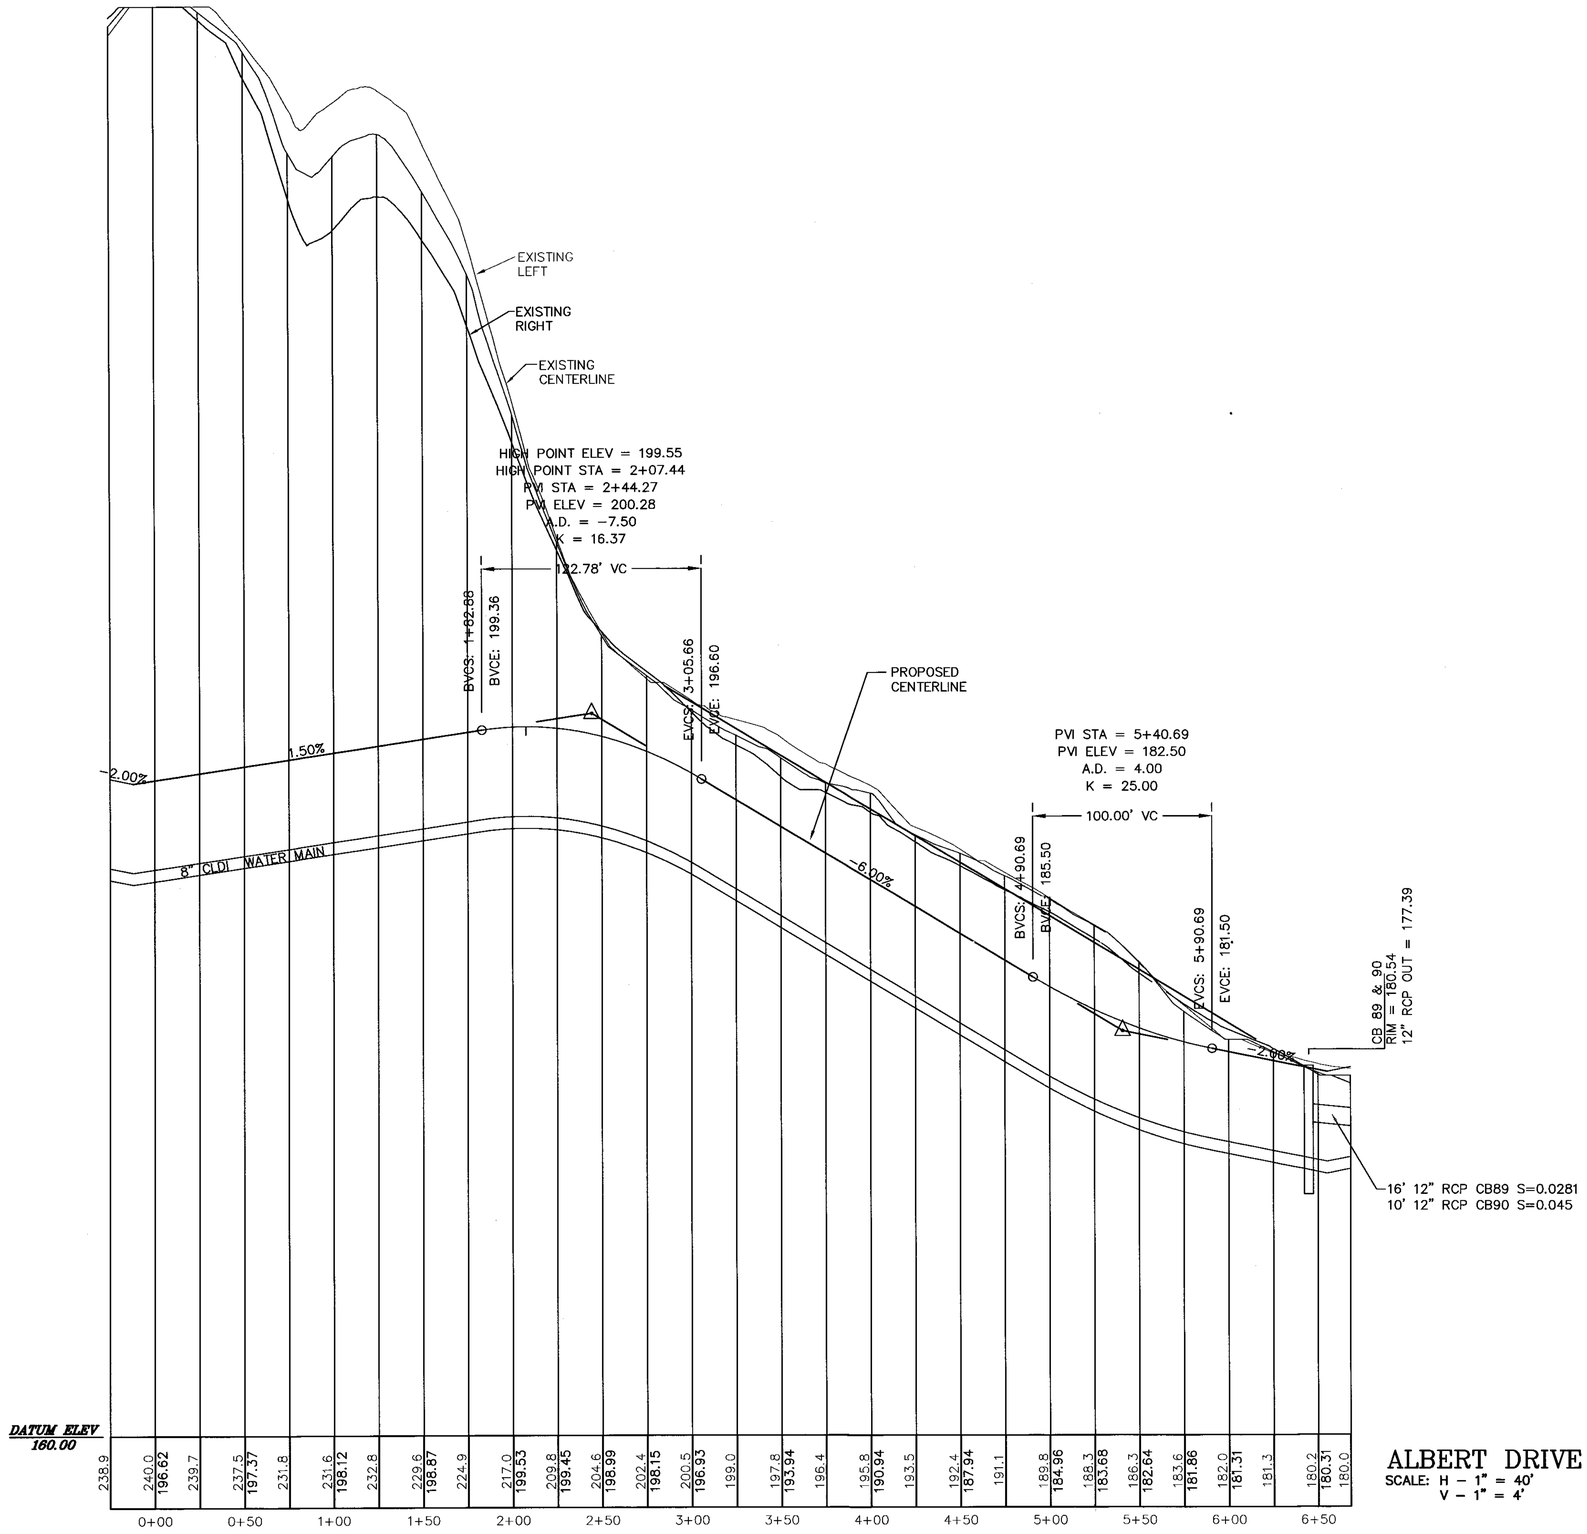

ALBERT DRIVE
SCALE: H - 1" = 40'
V - 1" = 4'

I TOWN CLERK OF THE TOWN OF NORFOLK, RECEIVED AND RECORDED FROM THE PLANNING BOARD APPROVAL OF THIS PLAN AND NO APPEAL HAS BEEN TAKEN FOR TWENTY DAYS NEXT AFTER RECEIPT AND RECORDING OF SAME.

TOWN CLERK _____ DATE _____

FOR REGISTRY USE ONLY

COVENANTS TO BE RECORDED HEREWITH.

APPROVED _____ SUBJECT TO COVENANT CONDITIONS SET FORTH IN A COVENANT EXECUTED BY _____ DATED _____ AND TO BE RECORDED HEREWITH.

DATE		INT.
	FIELD BY:	JB
BK#	FIELD BOOK	PG#
3/17	CALCS BY:	RRG
3/17	DESIGNED BY:	RRG
3/17	DRAWN BY:	COMP
3/17	CHECKED BY:	CAQ

GRAPHIC SCALE
40 0 20 40 80 160
(IN FEET)
1 inch = 40 ft.

NO.	DATE	DESCRIPTION	BY
2	7/2017	ROADWAY LAYOUT	RRG
1	5/2017	PIPE SIZES AND ELEVATIONS	RRG

NORFOLK ZONING BOARD OF APPEALS

DATE APPROVED _____

DATE ENDORSED _____

I DECLARE THAT THIS PLAN HAS BEEN PREPARED IN CONFORMITY WITH THE RULES AND REGULATIONS OF THE REGISTERS OF DEEDS OF THE COMMONWEALTH OF MASSACHUSETTS

COMMONWEALTH OF MASSACHUSETTS
CARLOS A. QUINTAL
CIVIL
No. 30812
REGISTERED PROFESSIONAL ENGINEER

CARLOS A. QUINTAL P.E. #30812

THE PRESERVE AT ABBYVILLE
ROADWAY PLAN AND PROFILE
NORFOLK, MASSACHUSETTS
FOR
ABBYVILLE DEVELOPMENT, LLC
850 FRANKLIN STREET
WRENTHAM, MASSACHUSETTS
DATE: MARCH 15, 2017
SCALE: 1" = 40'

UNITED CONSULTANTS INC.
850 FRANKLIN STREET SUITE 11D
WRENTHAM, MASSACHUSETTS 02093
508-384-6560 FAX 508-384-6566

DATE	MAR. 15, 2017
SCALE	1" = 40'
PROJECT	UC987
SHEET	PP15 OF 21

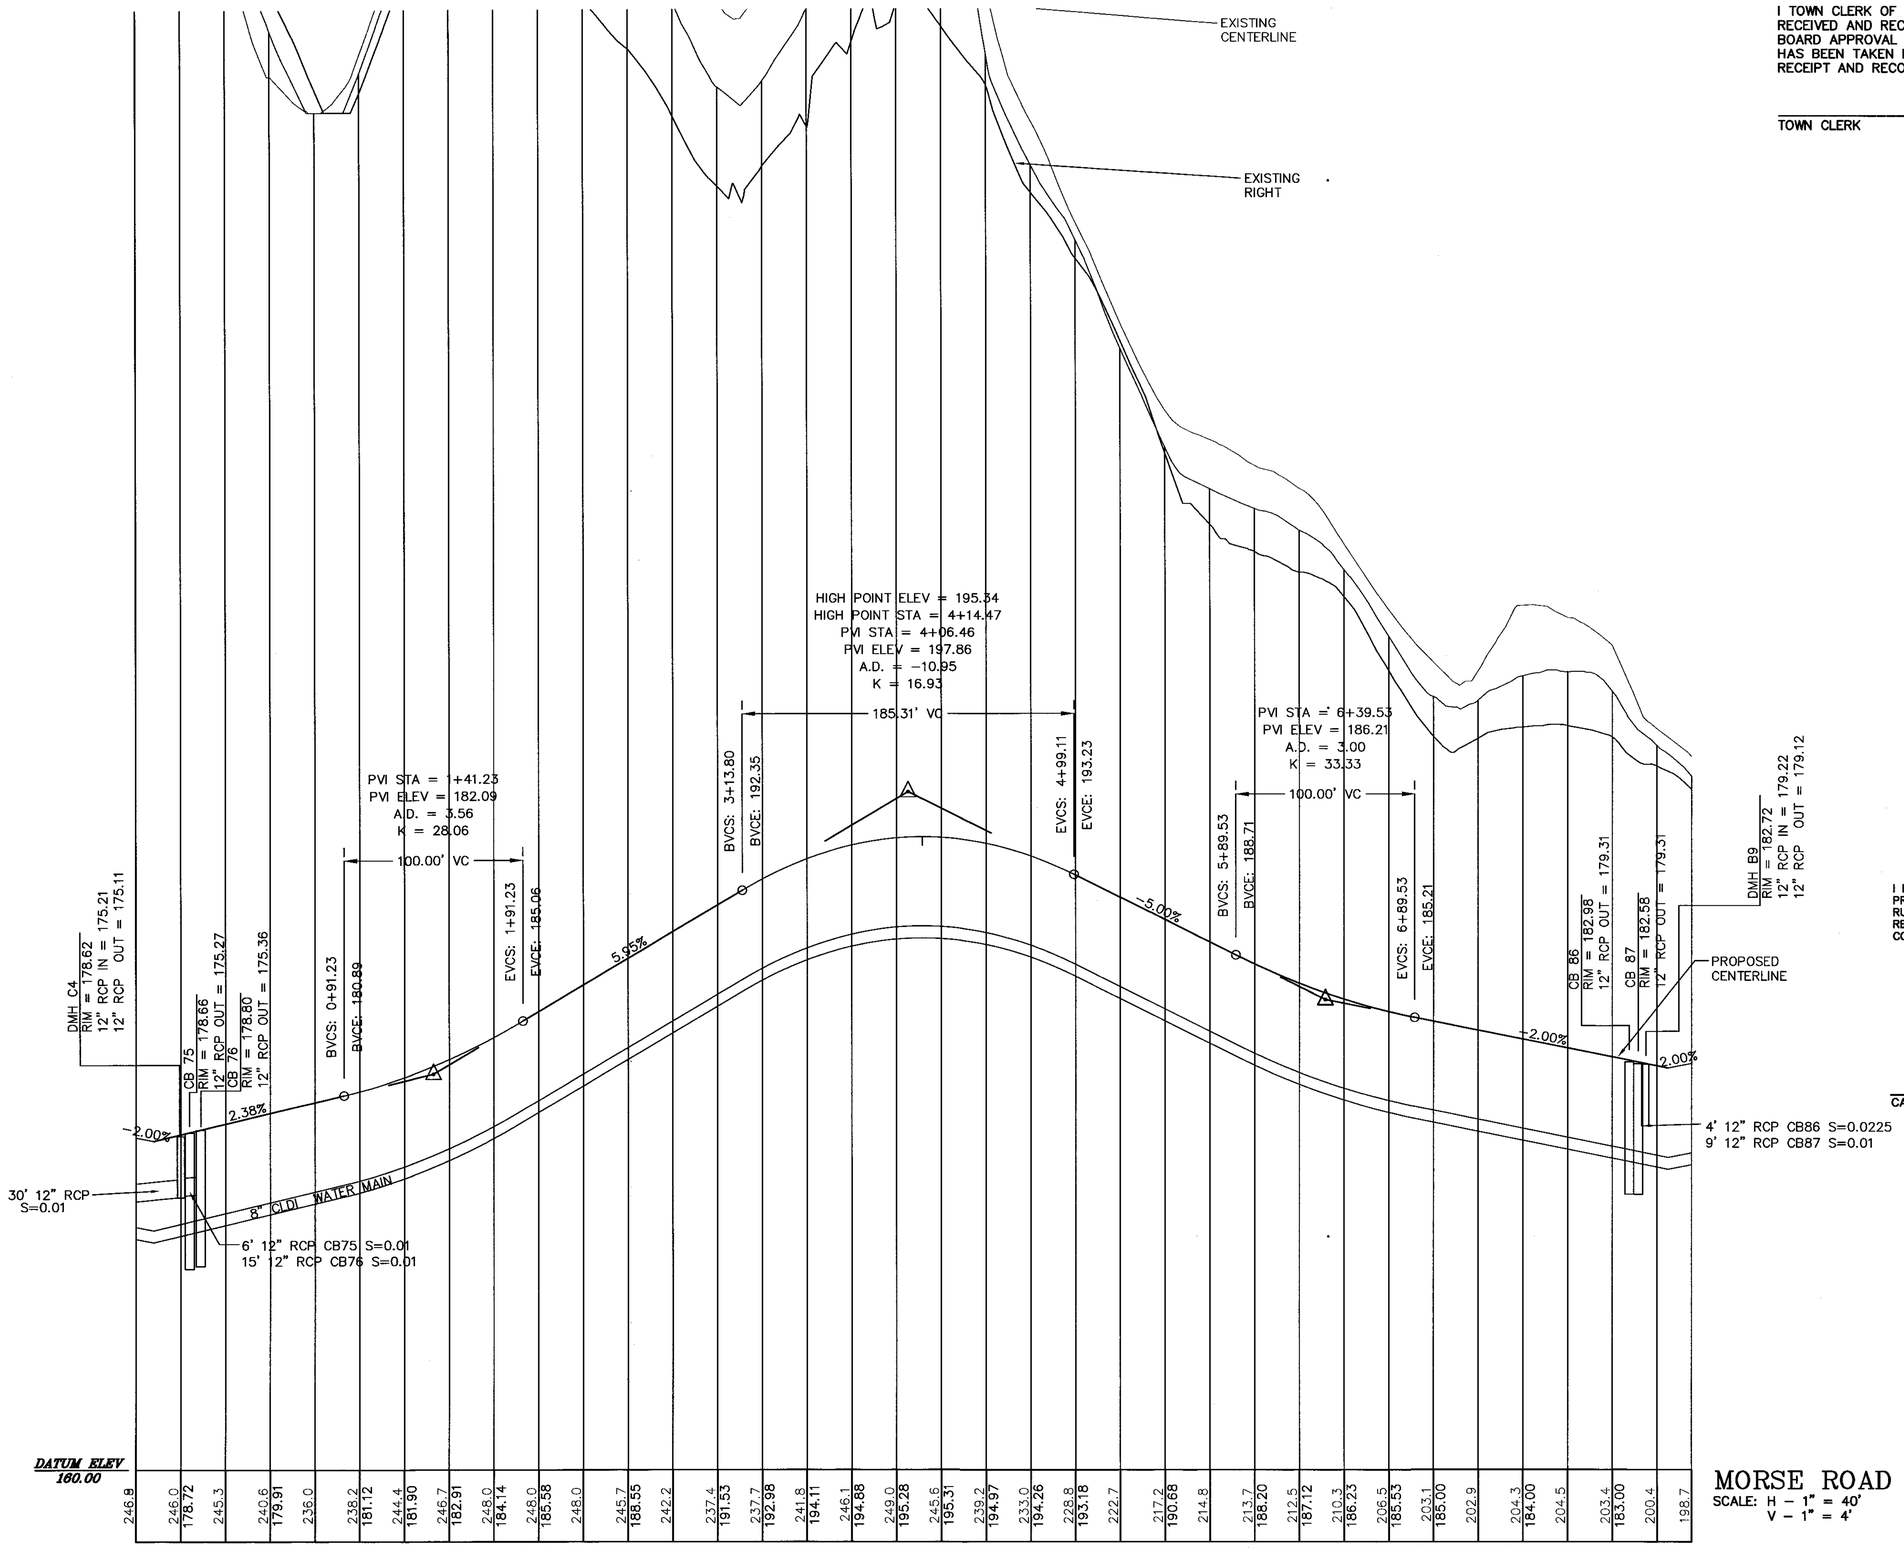

I TOWN CLERK OF THE TOWN OF NORFOLK, RECEIVED AND RECORDED FROM THE PLANNING BOARD APPROVAL OF THIS PLAN AND NO APPEAL HAS BEEN TAKEN FOR TWENTY DAYS NEXT AFTER RECEIPT AND RECORDING OF SAME.

TOWN CLERK _____ DATE _____

FOR REGISTRY USE ONLY

COVENANTS TO BE RECORDED HEREWITH.

APPROVED _____ SUBJECT TO COVENANT CONDITIONS SET FORTH IN A COVENANT EXECUTED BY _____ DATED AND TO BE RECORDED HEREWITH.

DATE		INT.
	FIELD BY:	JB
BK#	FIELD BOOK	PG#
3/17	CALCS BY:	RRG
3/17	DESIGNED BY:	RRG
3/17	DRAWN BY:	COMP
3/17	CHECKED BY:	CAQ

GRAPHIC SCALE

40 0 20 40 80 160

(IN FEET)
1 inch = 40 ft.

NO.	DATE	DESCRIPTION	BY
2	7/2017	ROADWAY LAYOUT	RRG
1	5/2017	PIPE SIZES AND ELEVATIONS	RRG

NORFOLK ZONING BOARD OF APPEALS

DATE APPROVED _____

DATE ENDORSED _____

I DECLARE THAT THIS PLAN HAS BEEN PREPARED IN CONFORMITY WITH THE RULES AND REGULATIONS OF THE REGISTERS OF DEEDS OF THE COMMONWEALTH OF MASSACHUSETTS

COMMONWEALTH OF MASSACHUSETTS
CARLOS A. QUINTAL
CIVIL
No. 30812
REGISTERED PROFESSIONAL ENGINEER

CARLOS A. QUINTAL P.E. #30812

THE PRESERVE AT ABBYVILLE
ROADWAY PLAN AND PROFILE
NORFOLK, MASSACHUSETTS
FOR
ABBYVILLE DEVELOPMENT, LLC
850 FRANKLIN STREET
WRENTHAM, MASSACHUSETTS
DATE: MARCH 15, 2017
SCALE: 1" = 40'

UNITED CONSULTANTS INC.
850 FRANKLIN STREET SUITE 11D
WRENTHAM, MASSACHUSETTS 02093
508-384-6560 FAX 508-384-6566

DATE MAR. 15, 2017
SCALE 1" = 40'
PROJECT UC987
SHEET PP17 OF 21