I TOWN CLERK OF THE TOWN OF NORFOLK, RECEIVED AND RECORDED FROM THE PLANNING BOARD APPROVAL OF THIS PLAN AND NO APPEAL HAS BEEN TAKEN FOR TWENTY DAYS NEXT AFTER RECEIPT AND RECORDING OF SAME.

TOWN CLERK _____ DATE _____

FOR REGISTRY USE ONLY

COVENANTS TO BE RECORDED HEREWITH.

APPROVED _____ SUBJECT TO COVENANT CONDITIONS SET FORTH IN A COVENANT EXECUTED BY _____ DATED _____ AND TO BE RECORDED HEREWITH.

DATE		INT.
	FIELD BY:	JB
BK#	FIELD BOOK	PG#
3/17	CALCS BY:	RRG
3/17	DESIGNED BY:	RRG
3/17	DRAWN BY:	COMP
3/17	CHECKED BY:	CAQ

GRAPHIC SCALE

40 0 20 40 80 160

(IN FEET)
1 inch = 40 ft.

NO.	DATE	DESCRIPTION	BY
2	8/2017	LAYOUT & REVIEW COMMENTS	RRG
1	5/2017	PIPE SIZES AND ELEVATIONS	RRG

NORFOLK ZONING BOARD OF APPEALS

DATE APPROVED _____

DATE ENDORSED _____

I DECLARE THAT THIS PLAN HAS BEEN PREPARED IN CONFORMITY WITH THE RULES AND REGULATIONS OF THE REGISTERS OF DEEDS OF THE COMMONWEALTH OF MASSACHUSETTS

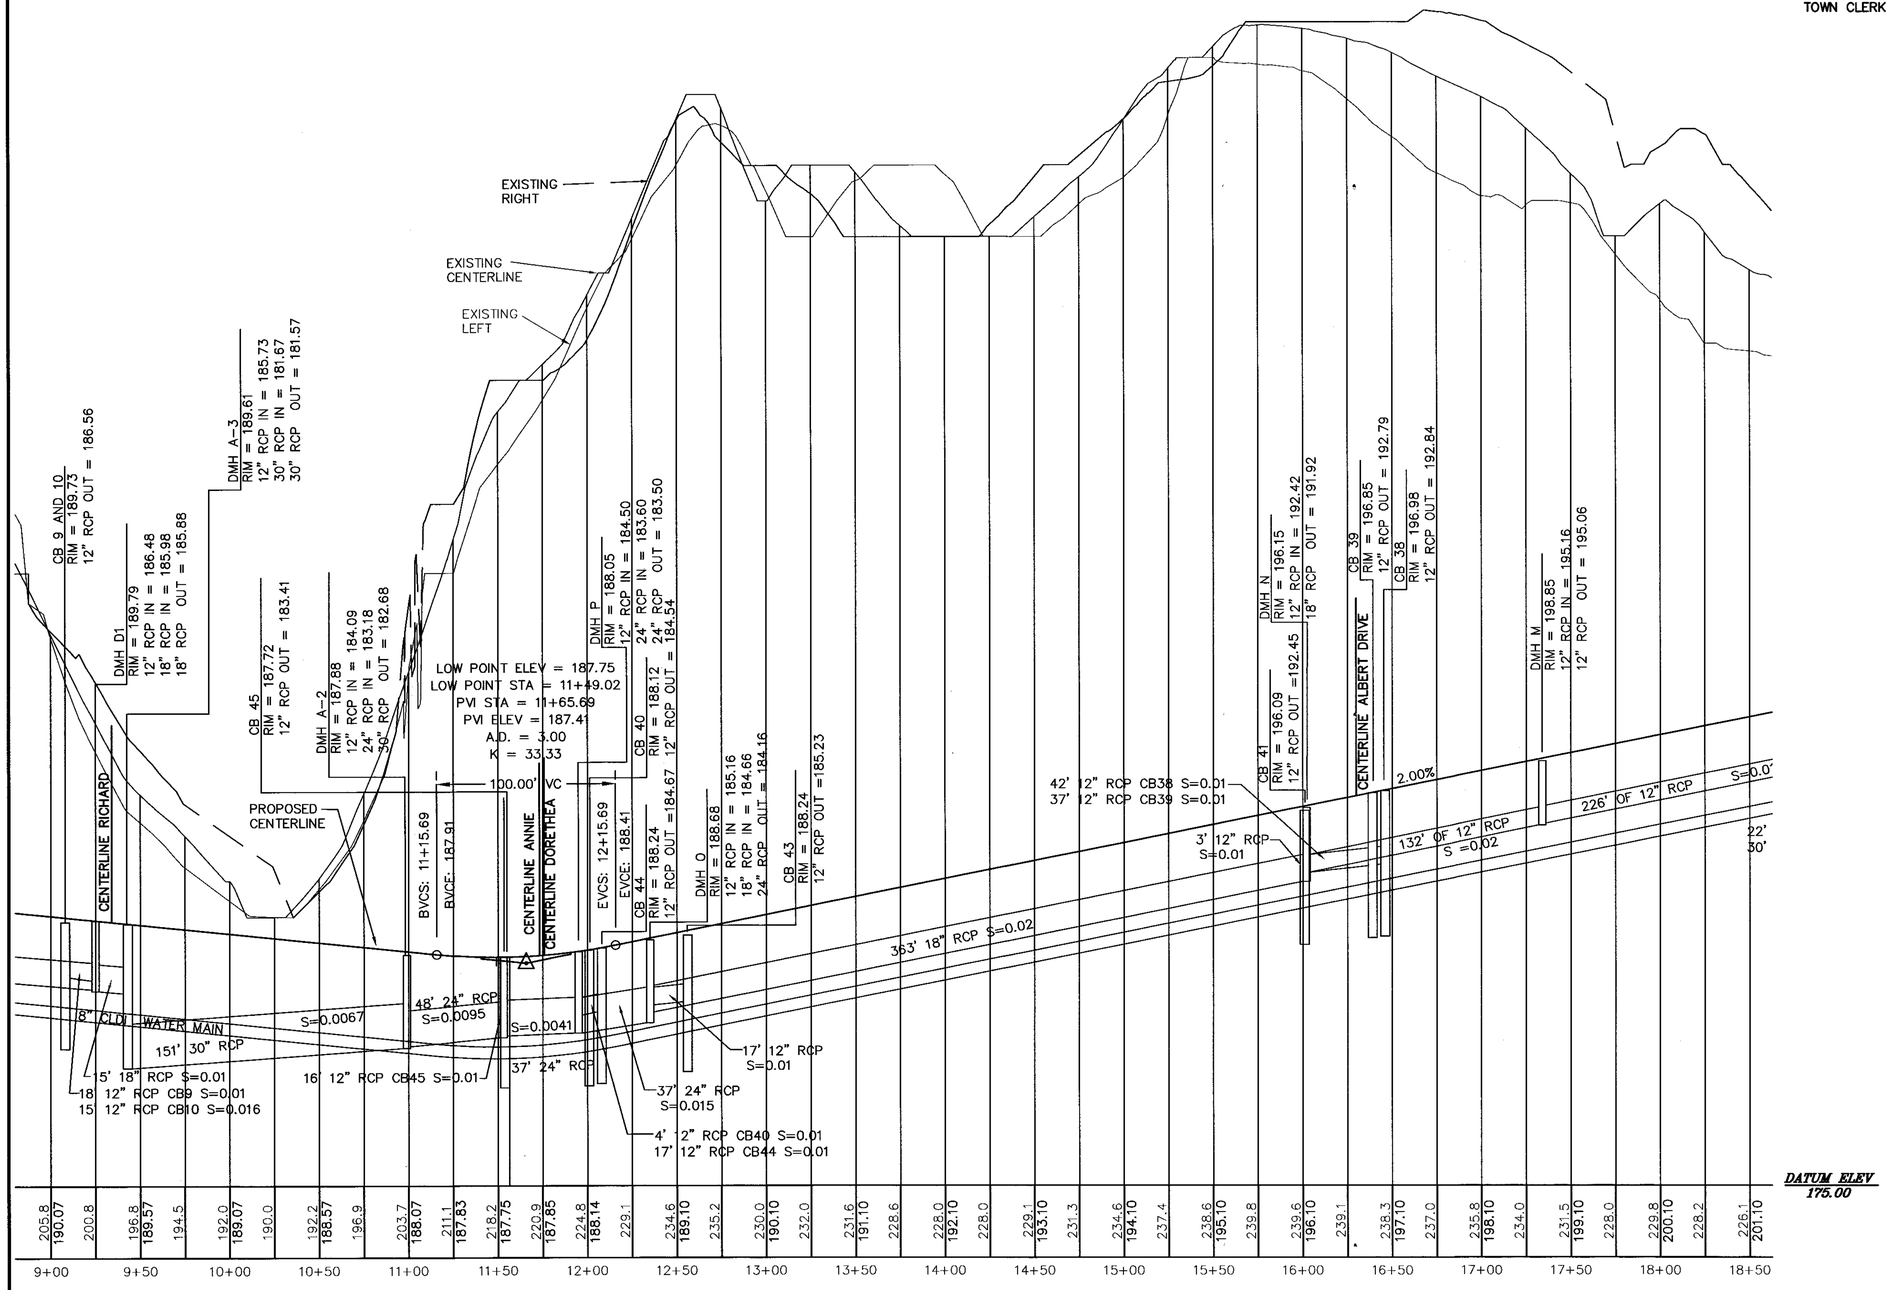

ELLIOTT BOULEVARD
SCALE: H – 1" = 40'
V – 1" = 4'

ELLI

THE PRESERVE AT ABBYVILLE
ROADWAY PLAN AND PROFILE
NORFOLK, MASSACHUSETTS
FOR
ABBYVILLE DEVELOPMENT, LLC
850 FRANKLIN STREET
WRENTHAM, MASSACHUSETTS
DATE: MARCH 15, 2017
SCALE: 1" = 40'

UNITED CONSULTANTS INC.
850 FRANKLIN STREET SUITE 11D
WRENTHAM, MASSACHUSETTS 02093
508-384-6560 FAX 508-384-6566

DATE MAR. 15, 2017
SCALE 1" = 40'
PROJECT UC987
SHEET PP2 OF 19

I TOWN CLERK OF THE TOWN OF NORFOLK, RECEIVED AND RECORDED FROM THE PLANNING BOARD APPROVAL OF THIS PLAN AND NO APPEAL HAS BEEN TAKEN FOR TWENTY DAYS NEXT AFTER RECEIPT AND RECORDING OF SAME.

TOWN CLERK _____ DATE _____

FOR REGISTRY USE ONLY

COVENANTS TO BE RECORDED HEREWITH.

APPROVED _____ SUBJECT TO COVENANT CONDITIONS SET FORTH IN A COVENANT EXECUTED BY _____ DATED AND TO BE RECORDED HEREWITH.

DATE		INT.
	FIELD BY:	JB
BK#	FIELD BOOK	PG#
3/17	CALCS BY:	RRG
3/17	DESIGNED BY:	RRG
3/17	DRAWN BY:	COMP
3/17	CHECKED BY:	CAQ

GRAPHIC SCALE

(IN FEET)
1 inch = 40 ft.

NO.	DATE	DESCRIPTION	BY
2	8/2017	LAYOUT & REVIEW COMMENTS	RRG
1	5/2017	PIPE SIZES AND ELEVATIONS	RRG

NORFOLK ZONING BOARD OF APPEALS

DATE APPROVED _____

DATE ENDORSED _____

I DECLARE THAT THIS PLAN HAS BEEN PREPARED IN CONFORMITY WITH THE RULES AND REGULATIONS OF THE REGISTERS OF DEEDS OF THE COMMONWEALTH OF MASSACHUSETTS

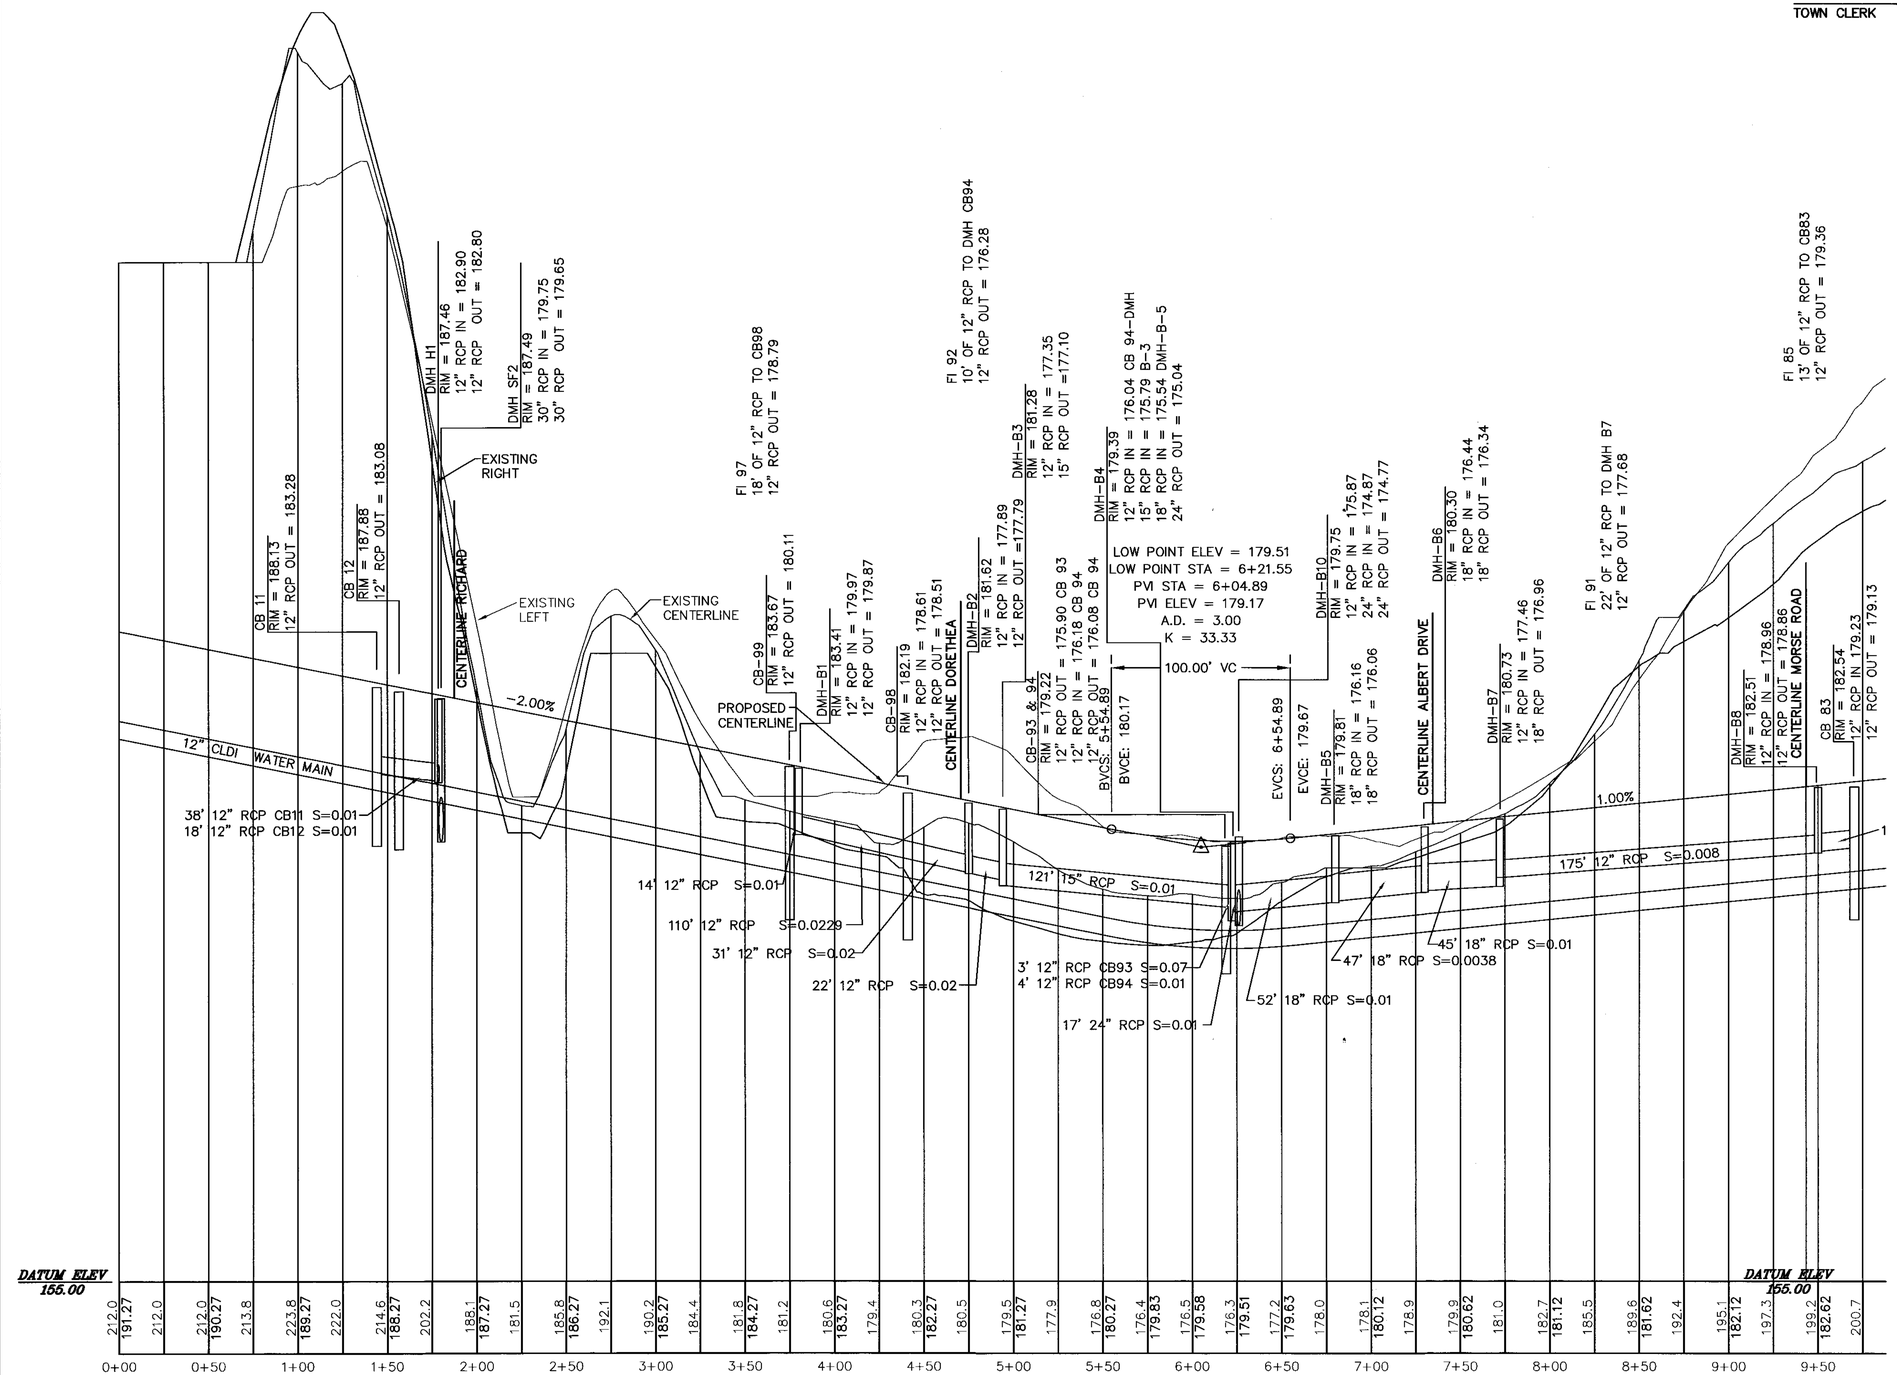

MANNS LOOP
SCALE: H - 1" = 40'
V - 1" = 4'

THE PRESERVE AT ABBYVILLE
ROADWAY PLAN AND PROFILE
NORFOLK, MASSACHUSETTS
FOR
ABBYVILLE DEVELOPMENT, LLC
850 FRANKLIN STREET
WRENTHAM, MASSACHUSETTS
DATE: MARCH 15, 2017
SCALE: 1" = 40'

UNITED CONSULTANTS INC.
850 FRANKLIN STREET SUITE 11D
WRENTHAM, MASSACHUSETTS 02093
508-384-6560 FAX 508-384-6566

DATE	MAR. 15, 2017
SCALE	1" = 40'
PROJECT	UC987
SHEET	PP4 OF 19

I TOWN CLERK OF THE TOWN OF NORFOLK, RECEIVED AND RECORDED FROM THE PLANNING BOARD APPROVAL OF THIS PLAN AND NO APPEAL HAS BEEN TAKEN FOR TWENTY DAYS NEXT AFTER RECEIPT AND RECORDING OF SAME.

TOWN CLERK _____ DATE _____

FOR REGISTRY USE ONLY

COVENANTS TO BE RECORDED HEREWITH.

APPROVED _____ SUBJECT TO COVENANT CONDITIONS SET FORTH IN A COVENANT EXECUTED BY _____ DATED AND TO BE RECORDED HEREWITH.

DATE		INT.
	FIELD BY:	JB
BK#	FIELD BOOK	PG#
3/17	CALCS BY:	RRG
3/17	DESIGNED BY:	RRG
3/17	DRAWN BY:	COMP
3/17	CHECKED BY:	CAQ

GRAPHIC SCALE

40 0 20 40 80 160

(IN FEET)
1 inch = 40 ft.

NO.	DATE	DESCRIPTION	BY
2	8/2017	LAYOUT & REVIEW COMMENTS	RRG
1	5/2017	PIPE SIZES AND ELEVATIONS	RRG

NORFOLK ZONING BOARD OF APPEALS

DATE APPROVED _____

DATE ENDORSED _____

I DECLARE THAT THIS PLAN HAS BEEN PREPARED IN CONFORMITY WITH THE RULES AND REGULATIONS OF THE REGISTERS OF DEEDS OF THE COMMONWEALTH OF MASSACHUSETTS

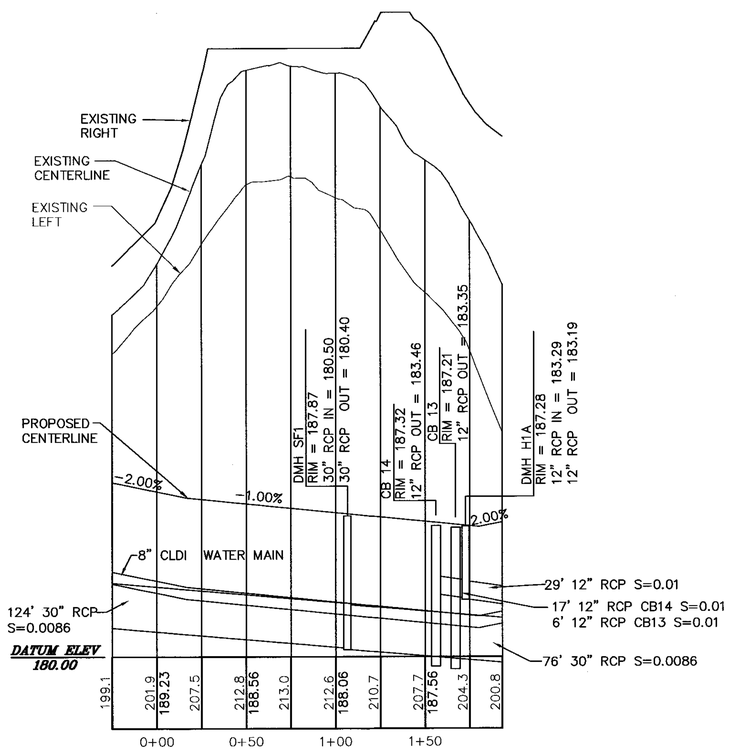

RICHARD ROAD
SCALE: H - 1" = 40'
V - 1" = 4'

THE PRESERVE AT ABBYVILLE
ROADWAY PLAN AND PROFILE
NORFOLK, MASSACHUSETTS
FOR
ABBYVILLE DEVELOPMENT, LLC
850 FRANKLIN STREET
WRENTHAM, MASSACHUSETTS
DATE: MARCH 15, 2017
SCALE: 1" = 40'

UNITED CONSULTANTS INC.
850 FRANKLIN STREET SUITE 11D
WRENTHAM, MASSACHUSETTS 02093
508-384-6560 FAX 508-384-6566

DATE	MAR. 15, 2017
SCALE	1" = 40'
PROJECT	UC987
SHEET	PP10 OF 19

I TOWN CLERK OF THE TOWN OF NORFOLK, RECEIVED AND RECORDED FROM THE PLANNING BOARD APPROVAL OF THIS PLAN AND NO APPEAL HAS BEEN TAKEN FOR TWENTY DAYS NEXT AFTER RECEIPT AND RECORDING OF SAME.

TOWN CLERK _____ DATE _____

FOR REGISTRY USE ONLY

COVENANTS TO BE RECORDED HEREWITH.

APPROVED _____ SUBJECT TO COVENANT CONDITIONS SET FORTH IN A COVENANT EXECUTED BY _____ DATED AND TO BE RECORDED HEREWITH.

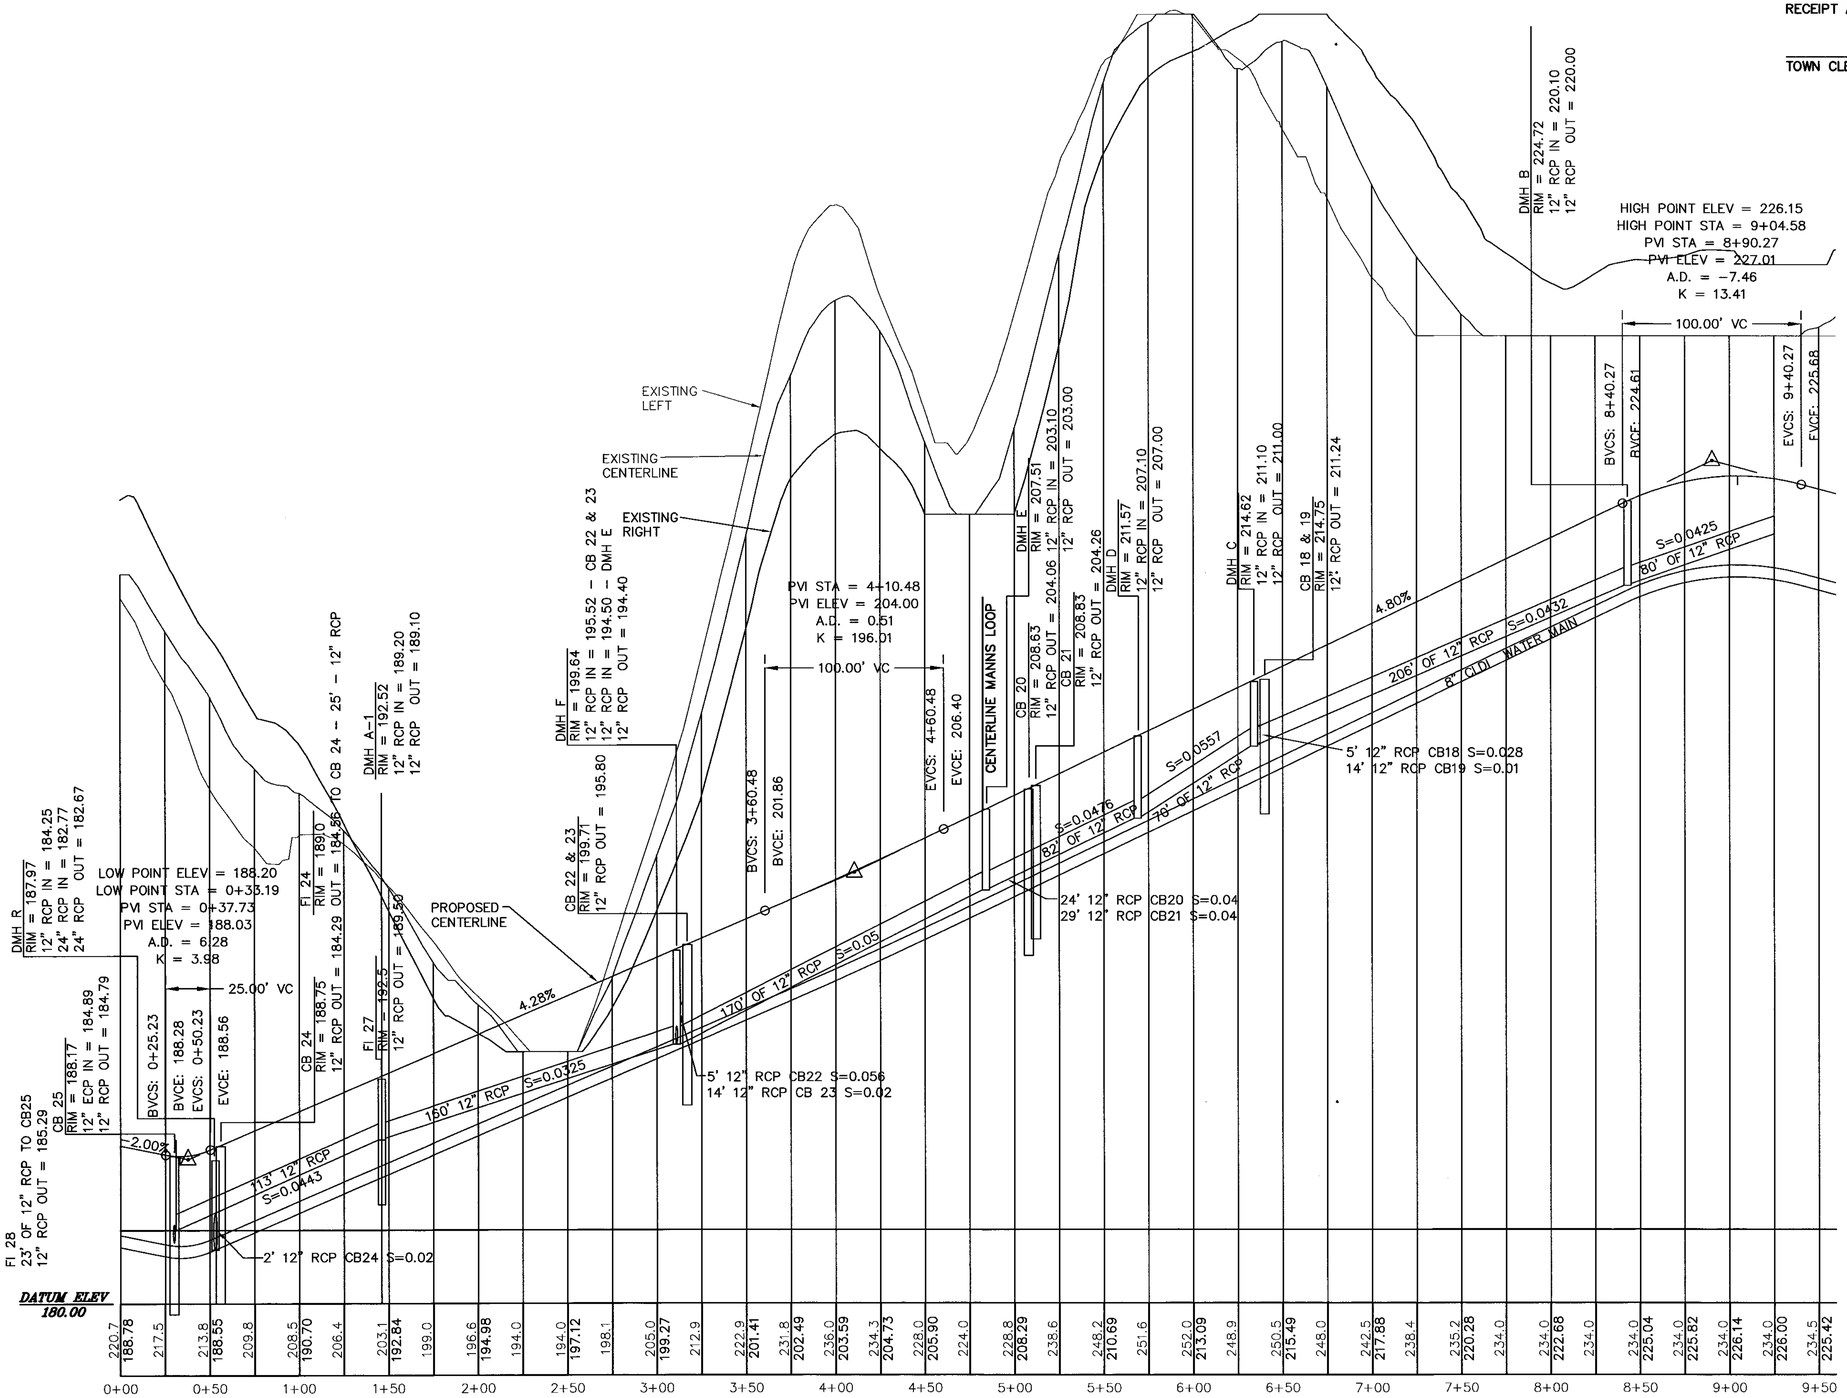

ANNIES LOOP
SCALE: H – 1" = 40'
V – 1" = 4'

DATE		INT.
	FIELD BY:	JB
BK#	FIELD BOOK	PG#
3/17	CALCS BY:	RRG
3/17	DESIGNED BY:	RRG
3/17	DRAWN BY:	COMP
3/17	CHECKED BY:	CAQ

GRAPHIC SCALE
40 0 20 40 80 160
(IN FEET)
1 inch = 40 ft.

NO.	DATE	DESCRIPTION	BY
2	8/2017	LAYOUT & REVIEW COMMENTS	RRG
1	5/2017	PIPE SIZES AND ELEVATIONS	RRG

NORFOLK ZONING BOARD OF APPEALS

DATE APPROVED _____

DATE ENDORSED _____

I DECLARE THAT THIS PLAN HAS BEEN PREPARED IN CONFORMITY WITH THE RULES AND REGULATIONS OF THE REGISTERS OF DEEDS OF THE COMMONWEALTH OF MASSACHUSETTS

THE PRESERVE AT ABBYVILLE
ROADWAY PLAN AND PROFILE
NORFOLK, MASSACHUSETTS
FOR
ABBYVILLE DEVELOPMENT, LLC
850 FRANKLIN STREET
WRENTHAM, MASSACHUSETTS
DATE: MARCH 15, 2017
SCALE: 1" = 40'

UNITED CONSULTANTS INC.
850 FRANKLIN STREET SUITE 11D
WRENTHAM, MASSACHUSETTS 02093
508-384-6560 FAX 508-384-6566

DATE MAR. 15, 2017
SCALE 1" = 40'
PROJECT UC987
SHEET PP18 OF 19