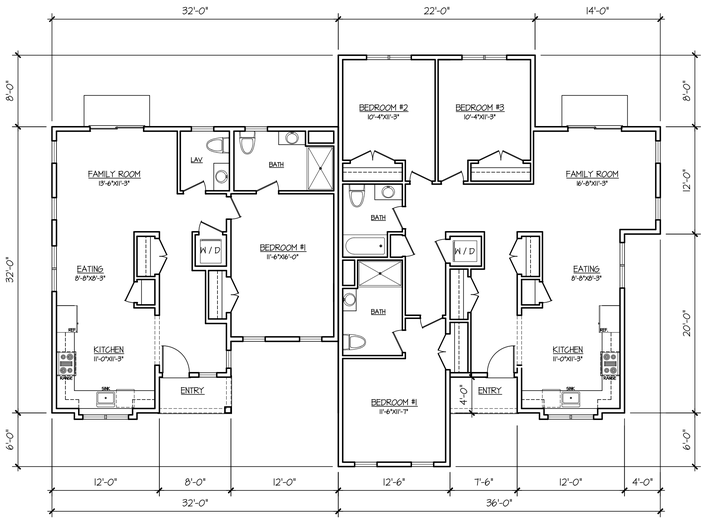

Model A1
1 BEDROOM HC
896 sf +/- LIVING

Model C1
3 BEDROOM HC
1293 sf +/- LIVING

FIRST FLOOR PLAN

1/8" = 1'

FRONT ELEVATION

1/8" = 1'

LEFT ELEVATION

1/8" = 1'

REAR ELEVATION

1/8" = 1'

RIGHT ELEVATION

1/8" = 1'

DATE: APRIL 13, 2016

DRAWN BY: DEY/HPA
contact@hpadesign.com

CHECKED BY: HPA

PATH:
20160078_DIPLACIDO
20160078

SCALE: SEE DRAWING

REVISIONS:

#	DATE	DESC.
A	11/18/16	SUBM. FOR MASS. HOUSING

HPA Design, Inc.
ARCHITECTS
200 Stonewall Blvd., Suite 5
Wrentham, MA 02093
508.384.8838 (T)
508.384.0483 (F)
contact@hpadesign.com
www.HPAdesign.com

PROPOSED FLOOR PLANS & ELEVATIONS
BUILDING TYPE #1 (MODELS A1 & C1)

PROPOSED BUILDINGS FOR:
ABBYVILLE COMMONS
NORFOLK, MA

These drawings and specifications were prepared for use at the location indicated hereon. Publication and use is expressly limited to the identified location. Re-use or reproduction by any method, in whole or in part, is prohibited without the written permission of HPA Design.©2014

SHEET:
A1.1

JOB NO. 20160078

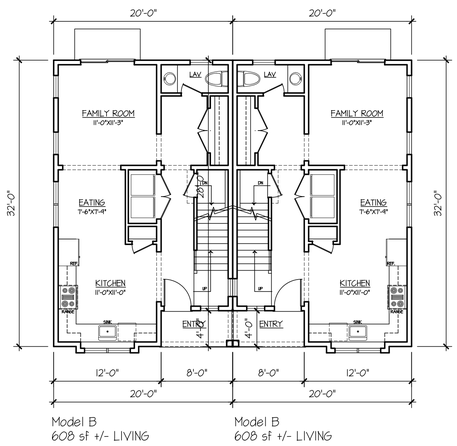

FIRST FLOOR PLAN

1/8" = 1'

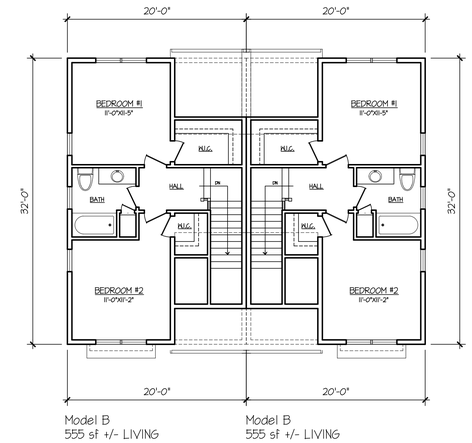

SECOND FLOOR PLAN

1/8" = 1'

FRONT ELEVATION

1/8" = 1'

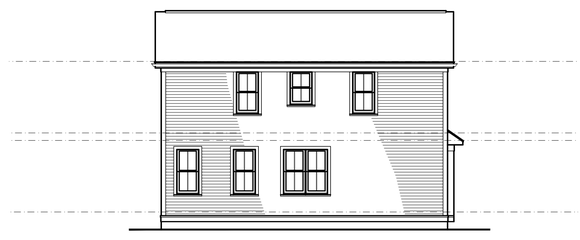

LEFT ELEVATION

1/8" = 1'

REAR ELEVATION

1/8" = 1'

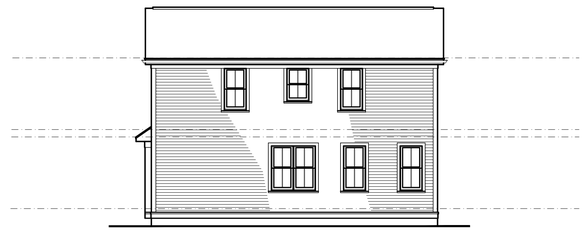

RIGHT ELEVATION

1/8" = 1'

DATE: APRIL 13, 2016

DRAWN BY: DEY/HPA
contact@hpadesign.com

CHECKED BY: HPA

PATH:
20160078_DIPLACIDO
20160078

SCALE: SEE DRAWING

REVISIONS:

#	DATE	DESC.
A	11/18/16	SUBM. FOR MASS. HOUSING

HPA Design, Inc.
ARCHITECTS
200 Stonewall Blvd., Suite 5
Wrentham, MA 02093
508.384.8838 (T)
508.384.0483 (F)
contact@hpadesign.com
www.HPAdesign.com

PROPOSED FLOOR PLANS & ELEVATIONS
BUILDING TYPE #2 (MODELS B & B

PROPOSED BUILDINGS FOR:
ABBYVILLE COMMONS
NORFOLK, MA

These drawings and specifications were prepared for use at the location indicated hereon. Publication and use is expressly limited to the identified location. Re-use or reproduction by any method, in whole or in part, is prohibited without the written permission of HPA Design.©2014

SHEET:
A1.2

JOB NO. 20160078

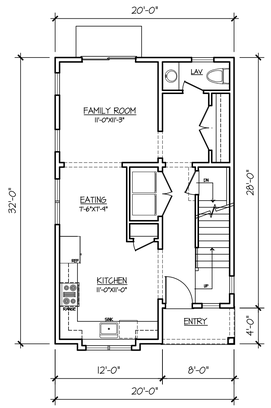

Model B
608 sf +/- LIVING

FIRST FLOOR PLAN

1/8" = 1'

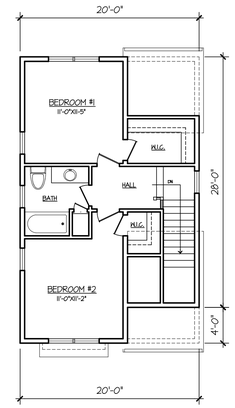

Model B
555 sf +/- LIVING

SECOND FLOOR PLAN

1/8" = 1'

FRONT ELEVATION

1/8" = 1'

RIGHT ELEVATION

1/8" = 1'

REAR ELEVATION

1/8" = 1'

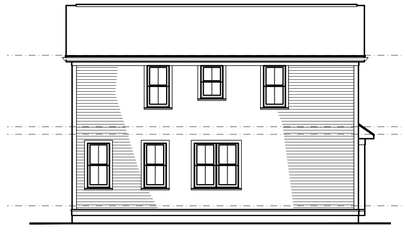

LEFT ELEVATION

1/8" = 1'

DATE: APRIL 13, 2016

DRAWN BY: DEY/HPA
contact@hpadesign.com

CHECKED BY: HPA

PATH:
20160078_DIPLACIDO
20160078

SCALE: SEE DRAWING

REVISIONS:

#	DATE	DESC.
A	11/18/16	SUBM. FOR MASS. HOUSING

HPA Design, Inc.
ARCHITECTS
200 Stonewall Blvd., Suite 5
Wrentham, MA 02093
508.384.8838 (T)
508.384.0483 (F)
contact@hpadesign.com
www.HPAdesign.com

PROPOSED FLOOR PLANS & ELEVATIONS
BUILDING TYPE #3 (MODEL B)

PROPOSED BUILDINGS FOR:
ABBYVILLE COMMONS
NORFOLK, MA

These drawings and specifications were prepared for use at the location indicated hereon. Publication and use is expressly limited to the identified location. Re-use or reproduction by any method, in whole or in part, is prohibited without the written permission of HPA Design.©2014

SHEET:
A1.3

JOB NO. 20160078

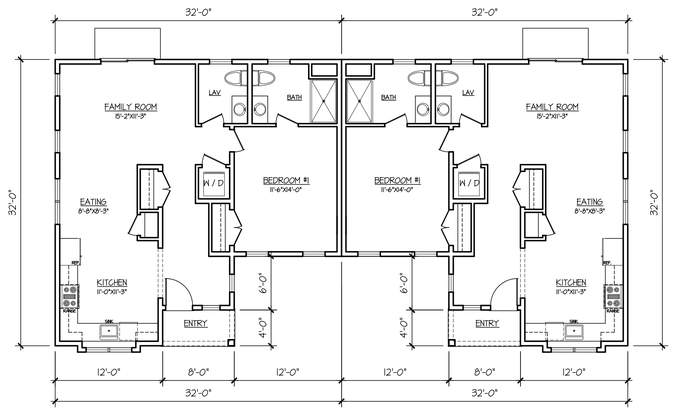

Model A
872 sf +/- LIVING

Model A
872 sf +/- LIVING

FIRST FLOOR PLAN

1/8" = 1'

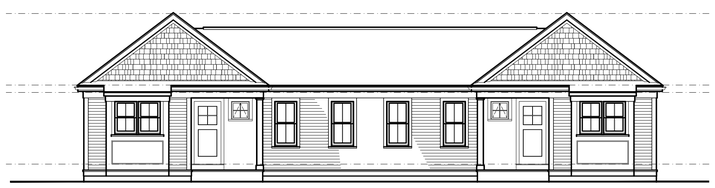

FRONT ELEVATION

1/8" = 1'

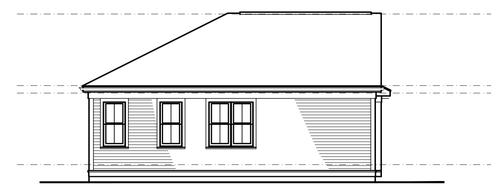

LEFT ELEVATION

1/8" = 1'

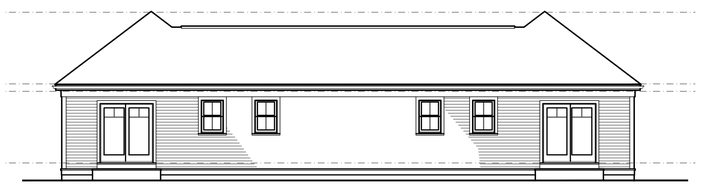

REAR ELEVATION

1/8" = 1'

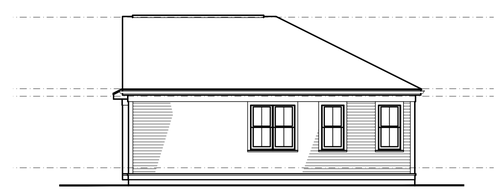

RIGHT ELEVATION

1/8" = 1'

DATE: APRIL 13, 2016

DRAWN BY: DEY/HPA
contact@hpadesign.com

CHECKED BY: HPA

PATH:
20160078_DIPLACIDO
20160078

SCALE: SEE DRAWING

REVISIONS:

#	DATE	DESC.
A	11/18/16	SUBM. FOR MASS. HOUSING

HPA Design, Inc.
ARCHITECTS
200 Stonewall Blvd., Suite 5
Wrentham, MA 02093
508.384.8838 (T)
508.384.0483 (F)
contact@hpadesign.com
www.HPAdesign.com

PROPOSED FLOOR PLANS & ELEVATIONS
BUILDING TYPE #4 (MODELS A & A)

PROPOSED BUILDINGS FOR:
ABBYVILLE COMMONS
NORFOLK, MA

These drawings and specifications were prepared for use at the location indicated hereon. Publication and use is expressly limited to the identified location. Re-use or reproduction by any method, in whole or in part, is prohibited without the written permission of HPA Design.©2014

SHEET:
A1.4

JOB NO. 20160078

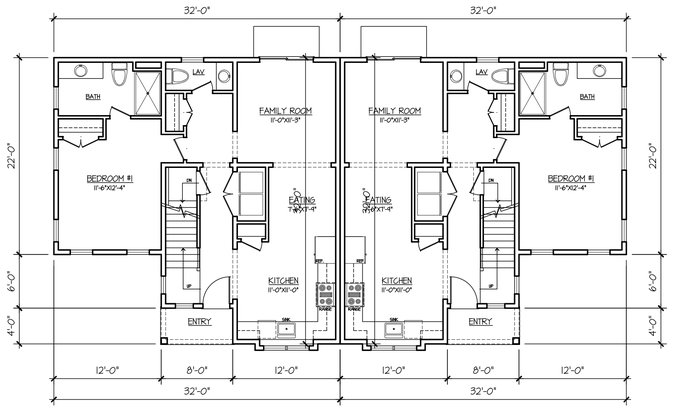

Model C
872 sf +/- LIVING

Model C
872 sf +/- LIVING

FIRST FLOOR PLAN

1/8" = 1'

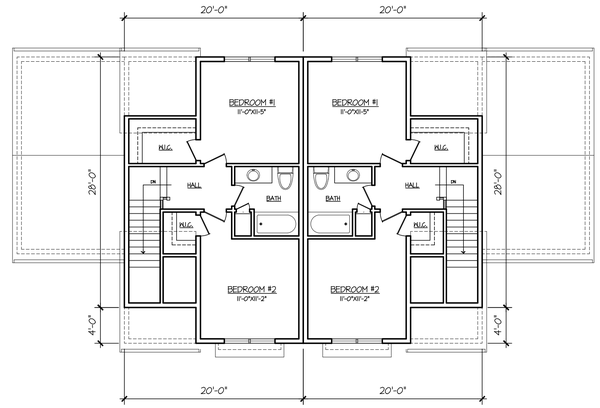

Model C
555 sf +/- LIVING

Model C
555 sf +/- LIVING

SECOND FLOOR PLAN

1/8" = 1'

FRONT ELEVATION

1/8" = 1'

LEFT ELEVATION

1/8" = 1'

REAR ELEVATION

1/8" = 1'

RIGHT ELEVATION

1/8" = 1'

DATE: APRIL 13, 2016

DRAWN BY: DEY/HPA
contact@hpadesign.com

CHECKED BY: HPA

PATH:
20160078_DIPLACIDO
20160078

SCALE: SEE DRAWING

REVISIONS:

#	DATE	DESC.
A	11/18/16	SUBM. FOR MASS. HOUSING

HPA Design, Inc.
ARCHITECTS
200 Stonewall Blvd., Suite 5
Wrentham, MA 02093
508.384.8838 (T)
508.384.0483 (F)
contact@hpadesign.com
www.HPAdesign.com

PROPOSED FLOOR PLANS & ELEVATIONS
BUILDING TYPE #5 (MODELS C & C)

PROPOSED BUILDINGS FOR:
ABBYVILLE COMMONS
NORFOLK, MA

These drawings and specifications were prepared for use at the location indicated hereon. Publication and use is expressly limited to the identified location. Re-use or reproduction by any method, in whole or in part, is prohibited without the written permission of HPA Design.©2014

SHEET:
A1.5

JOB NO. 20160078

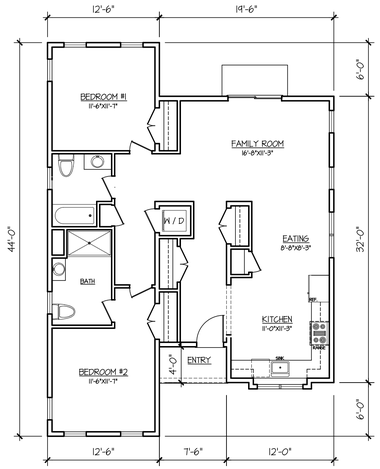

Model B1
2 BEDROOM HC
1144 sf +/- LIVING

FIRST FLOOR PLAN

1/8" = 1'

FRONT ELEVATION

1/8" = 1'

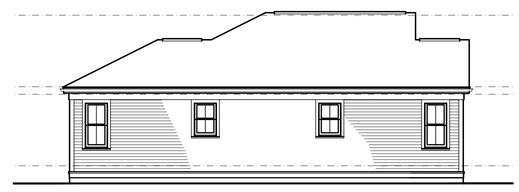

LEFT ELEVATION

1/8" = 1'

REAR ELEVATION

1/8" = 1'

RIGHT ELEVATION

1/8" = 1'

DATE: APRIL 13, 2016

DRAWN BY: DEY/HPA
contact@hpadesign.com

CHECKED BY: HPA

PATH:
20160078_DIPLACIDO
20160078

SCALE: SEE DRAWING

REVISIONS:

#	DATE	DESC.
A	11/18/16	SUBM. FOR MASS. HOUSING

HPA Design, Inc.
ARCHITECTS
200 Stonewall Blvd., Suite 5
Wrentham, MA 02093
508.384.8838 (T)
508.384.0483 (F)
contact@hpadesign.com
www.HPAdesign.com

PROPOSED FLOOR PLANS & ELEVATIONS
BUILDING TYPE #6 (MODEL B1)

PROPOSED BUILDINGS FOR:
ABBYVILLE COMMONS
NORFOLK, MA

These drawings and specifications were prepared for use at the location indicated hereon. Publication and use is expressly limited to the identified location. Re-use or reproduction by any method, in whole or in part, is prohibited without the written permission of HPA Design.©2014

SHEET:
A1.6

JOB NO. 20160078