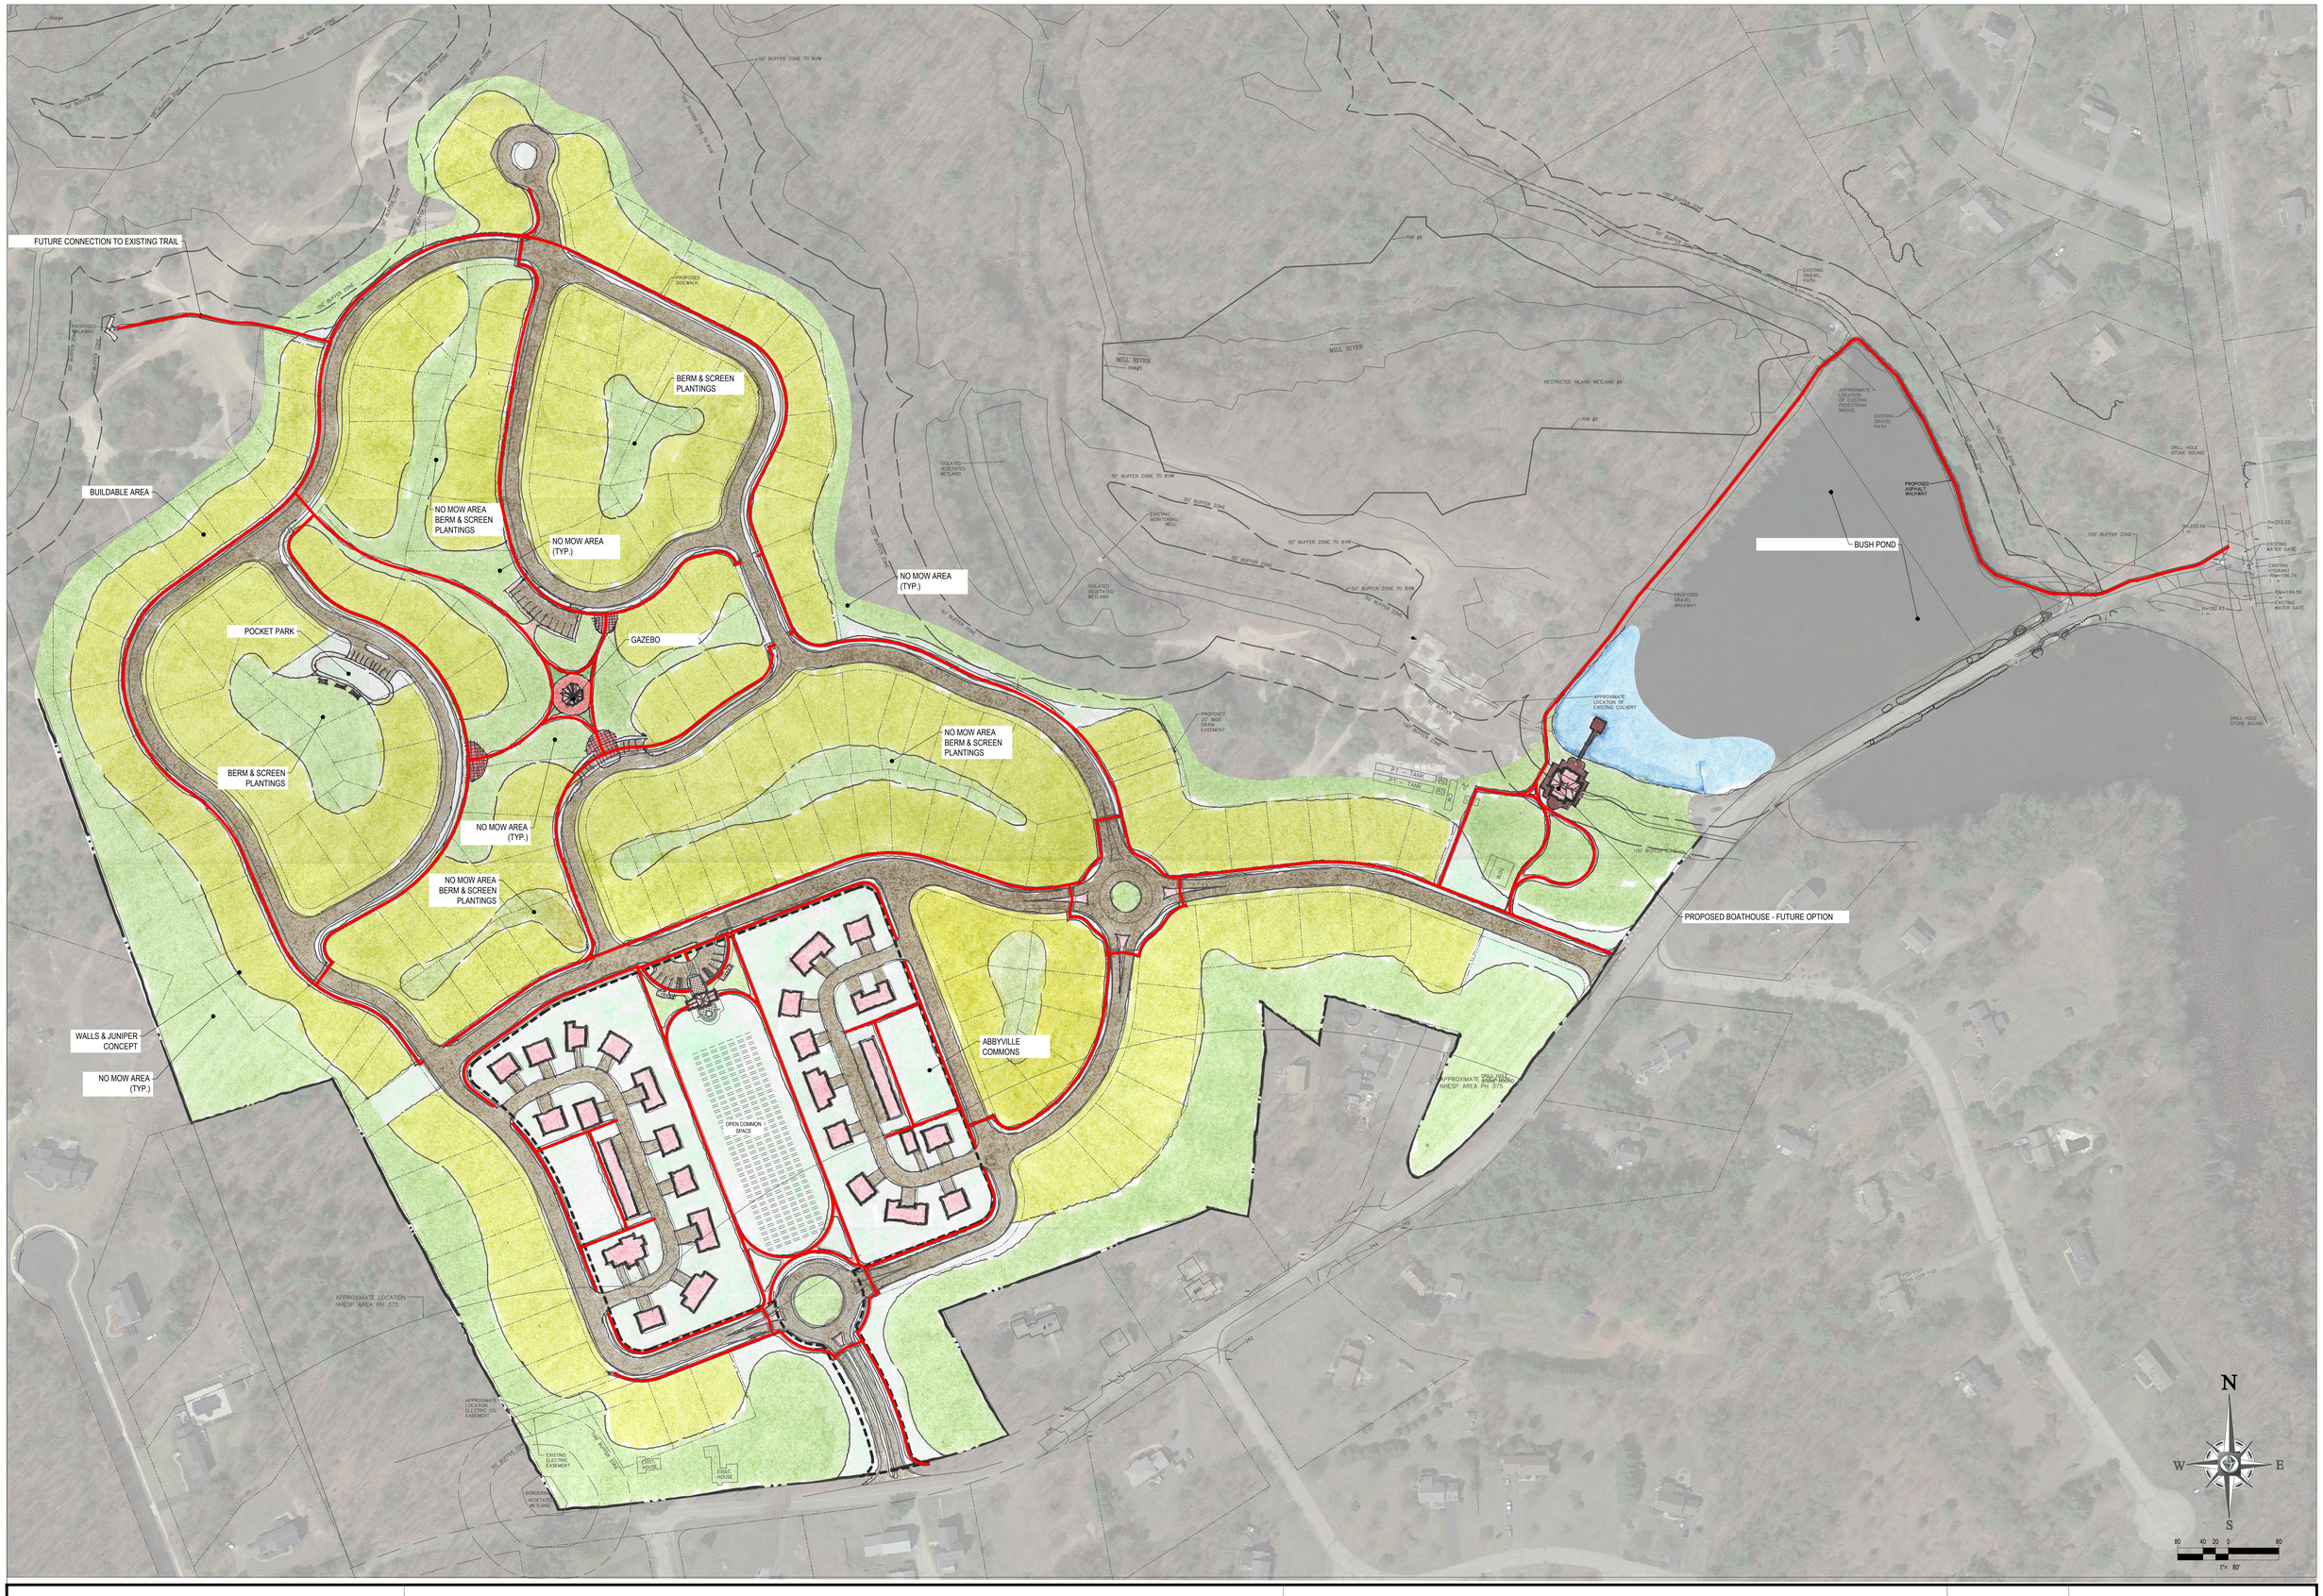

DDC
DIPLACIDO DEVELOPMENT CORP.

THE PRESERVE AT ABBYVILLE AND ABBYVILLE COMMONS

LANDSCAPE CONCEPT PLAN

REV 0

SCALE: 1" = 80'
DATE: 11/21/2017
PROJECT #: W161084

REFERENCES:

M.J. MRVA
REGISTERED LANDSCAPE ARCHITECT
MASSACHUSETTS No. 1217
RHODE ISLAND No. 419
NEW YORK No. 002559
NEW HAMPSHIRE No. 109

BOHLER ENGINEERING
352 TURNPIKE ROAD
SOUTHBOROUGH, MA
Phone: (508) 480-9900