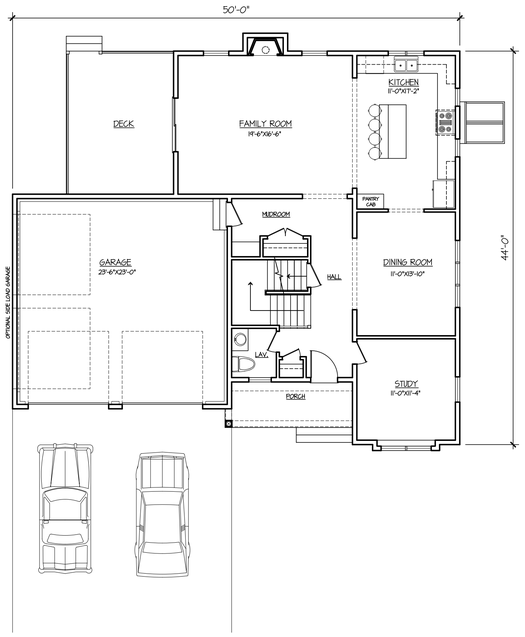

FIRST FLOOR PLAN

1/8" = 1'

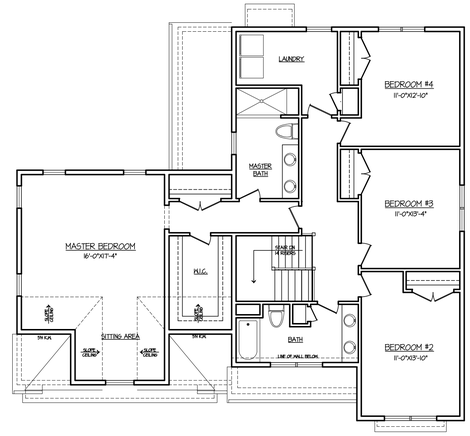

SECOND FLOOR PLAN

1/8" = 1'

MODEL- D

FLOOR	LIVING SPACE
FIRST FLOOR	1145+/- sf
SECOND FLOOR	1562+/- sf

The square footage indicated is living space calculated from the exterior face of wall stud. It does not include decks, porches, garages, volumes, uninhabitable & unconditioned spaces. All dimensions and square footages are approximate and subject to change without notice. HPA Design, Inc. assumes no responsibility for technical, typographical, and/or other inaccuracies or errors. ©2017HPA Design, Inc.

EXTERIOR MATERIALS	
SIDING	CERTAINTEED CLAPBOARD
SHINGLE SIDING	CEDAR IMPRESSIONS
ROOF	CERTAINTEED LANDMARK ARCH.
WINDOWS	HARVEY / VINYL W/GBG
TRIM	VINYL & COIL STOCK
DOORS	THERMA-TRU, SMOOTH STAR SHAKER
GARAGE DOORS	CLOPAY

ELEVATION OPTIONS

1/8" = 1'

DATE: DECEMBER 28, 2017

DRAWN BY: DEY
contact@hpadesign.com

CHECKED BY: HPA

PATH:
20170079_DIPLACIDO
20170079 DRI

SCALE: SEE DRAWING

REVISIONS:

#	DATE	DESC.
A	1/12/18	ISS FOR BOARD REVIEW

HPA Design, Inc.
ARCHITECTS
200 Stonewall Blvd., Suite 5
Wrentham, MA 02093
508.384.8838 (T)
508.384.0483 (F)
contact@hpadesign.com
www.HPAdesign.com

DWD ENGINEERING, INC.
5 MICHAEL ROAD, E. BRIDGEWATER
Tel. (508) 378-9602
Fax. (508) 378-2922

FLOOR PLANS & ELEVATIONS
MODEL D

PROPOSED DESIGNS FOR:
THE PRESERVE AT ABBYVILLE
NORFOLK, MA

These drawings and specifications were prepared for use at the location indicated hereon. Publication and use is expressly limited to the identified location. Re-use or reproduction by any method, in whole or in part, is prohibited without the written permission of HPA Design.©2014

SHEET:
A1.1

JOB NO. 20170079