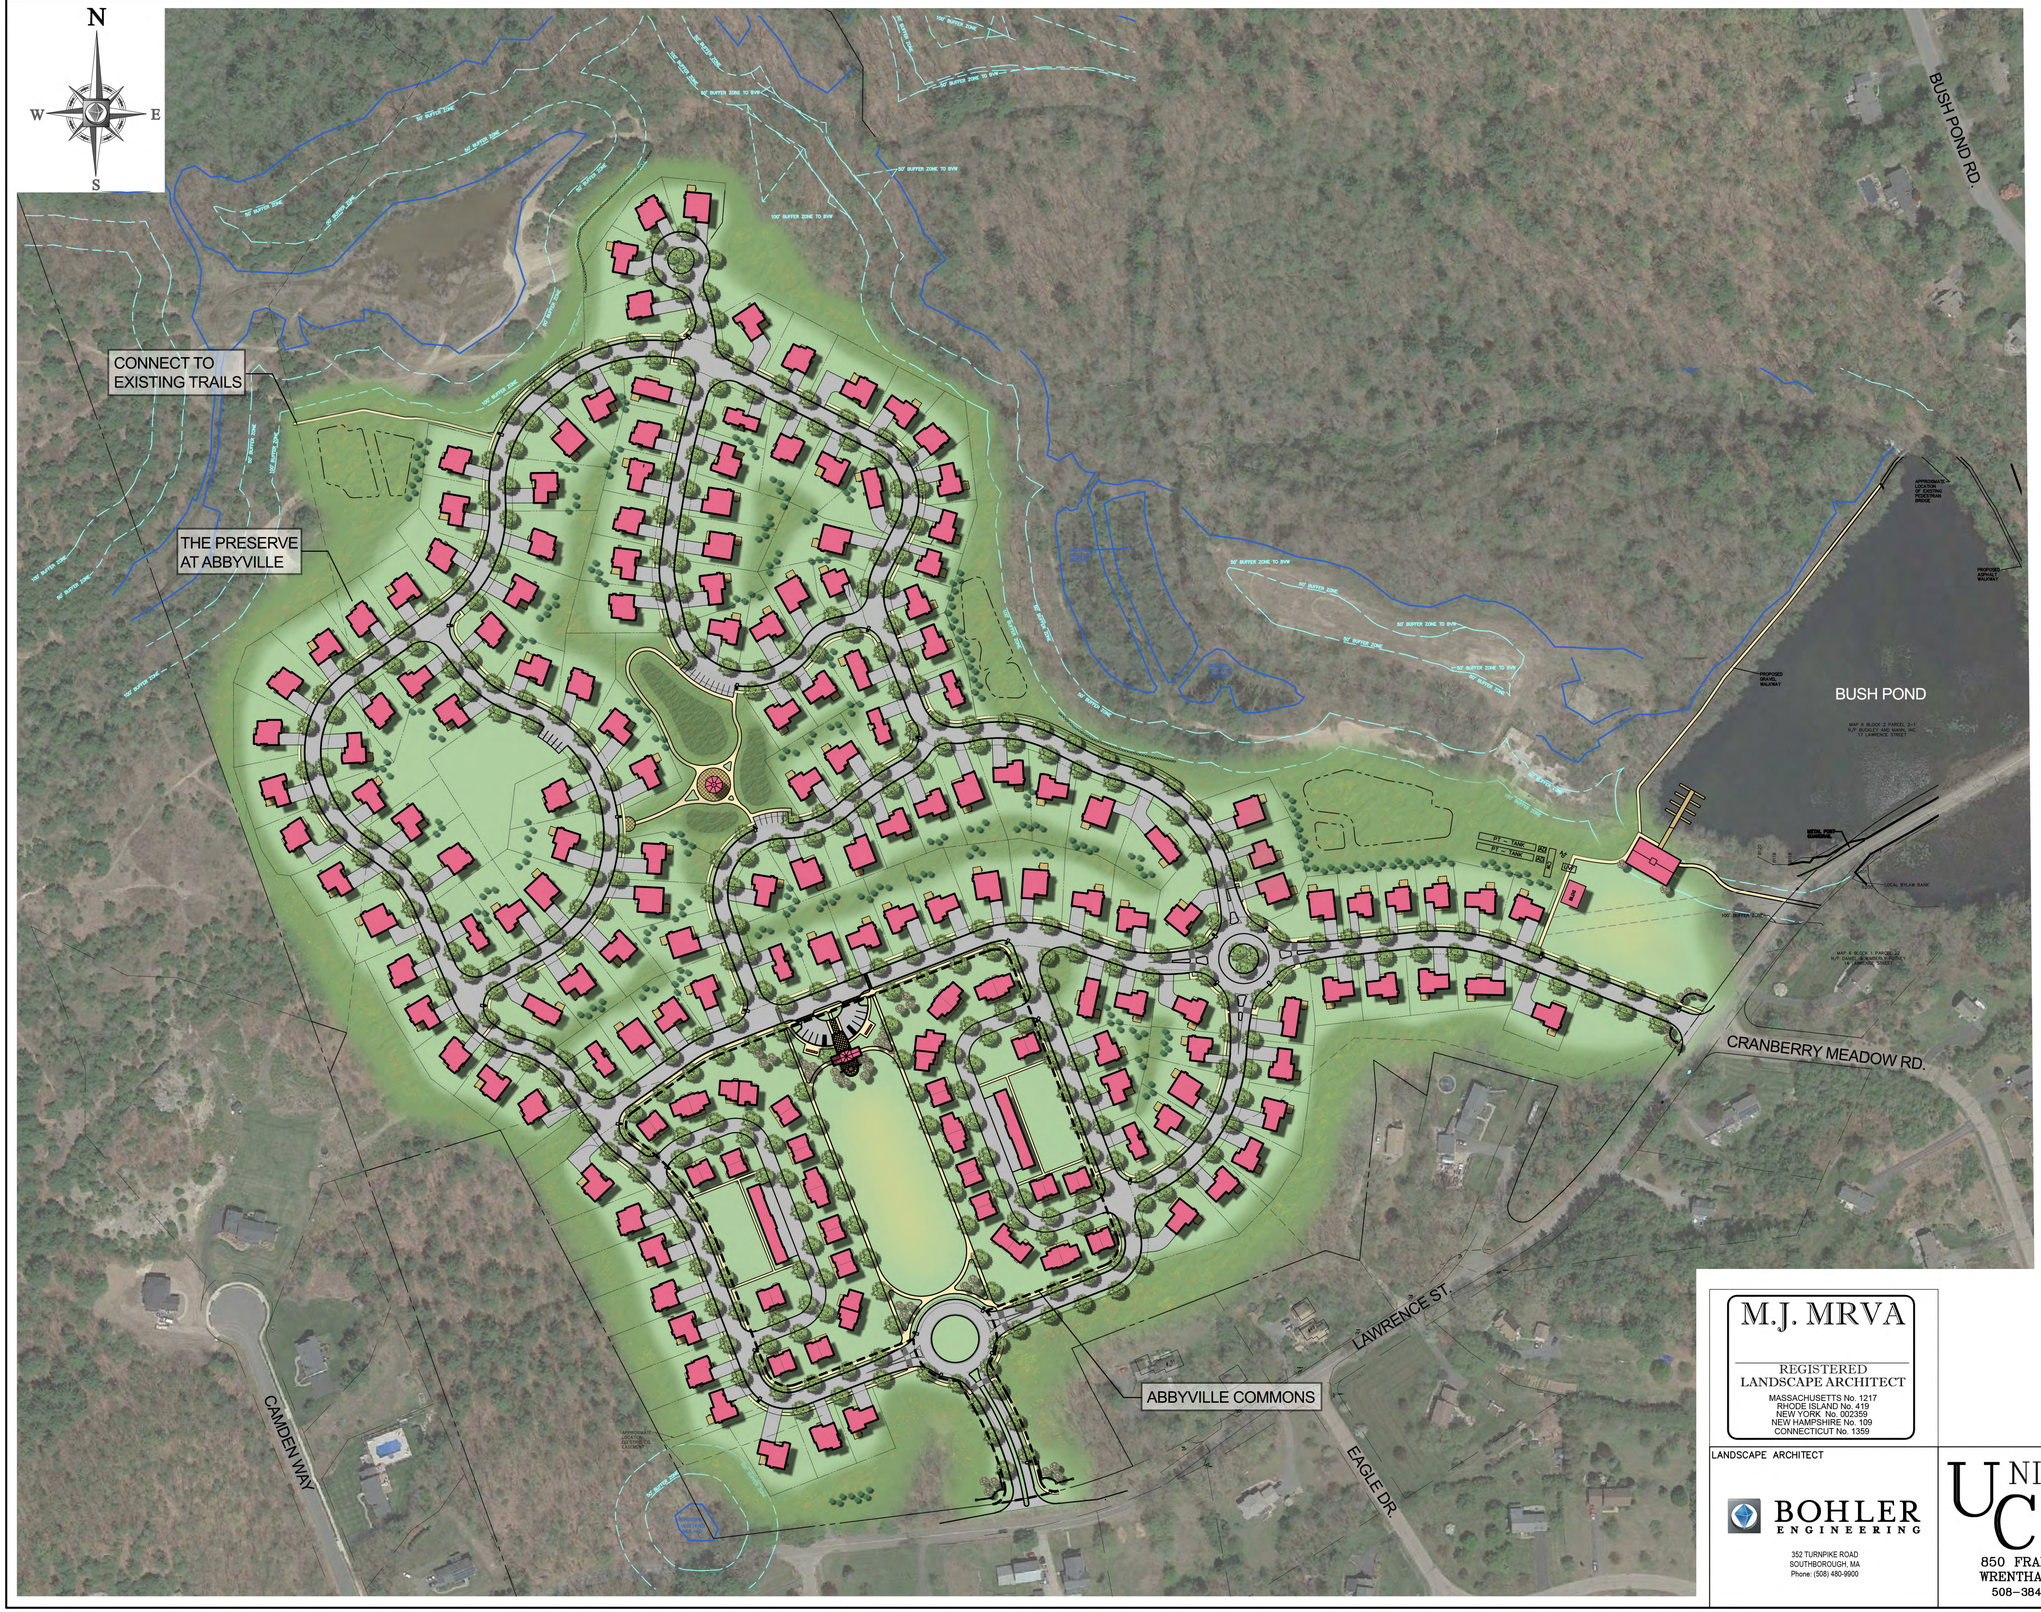

FOR REGISTRY USE ONLY

DATE		INT.
2/14	FIELD BY:	KK
BK#	FIELD BOOK	PG#
9/16	CALCS BY:	RRG
9/16	DESIGNED BY:	RRG
9/16	DRAWN BY:	COMP
9/16	CHECKED BY:	CAQ

GRAPHIC SCALE

120 60 30 0 120

1"= 120'

1/15/18	REVISIONS	LDF
DATE	*DESCRIPTION*	*BY*

NORFOLK ZONING BOARD OF APPEALS

DATE APPROVED

DATE ENDORSED

THE PRESERVE AT ABBYVILLE
& ABBYVILLE COMMONS
LANDSCAPE MASTER PLAN
NORFOLK, MASSACHUSETTS
FOR
ABBYVILLE RESIDENTIAL, LLC.
850 FRANKLIN STREET
WRENTHAM, MASSACHUSETTS
DATE: MARCH 15, 2017
SCALE: 1" = 120'

M.J. MRVA
REGISTERED
LANDSCAPE ARCHITECT
MASSACHUSETTS No. 1217
RHODE ISLAND No. 419
NEW YORK No. 002359
NEW HAMPSHIRE No. 109
CONNECTICUT No. 1359

LANDSCAPE ARCHITECT
BOHLER ENGINEERING
352 TURNPIKE ROAD
SOUTHBOROUGH, MA
Phone: (508) 480-9900

UNITED CONSULTANTS INC.
850 FRANKLIN STREET SUITE 11D
WRENTHAM, MASSACHUSETTS 02093
508-384-6560 FAX 508-384-6566

DATE	SEPT. 26, 2016
SCALE	1" = 120'
PROJECT	UC987
SHEET	