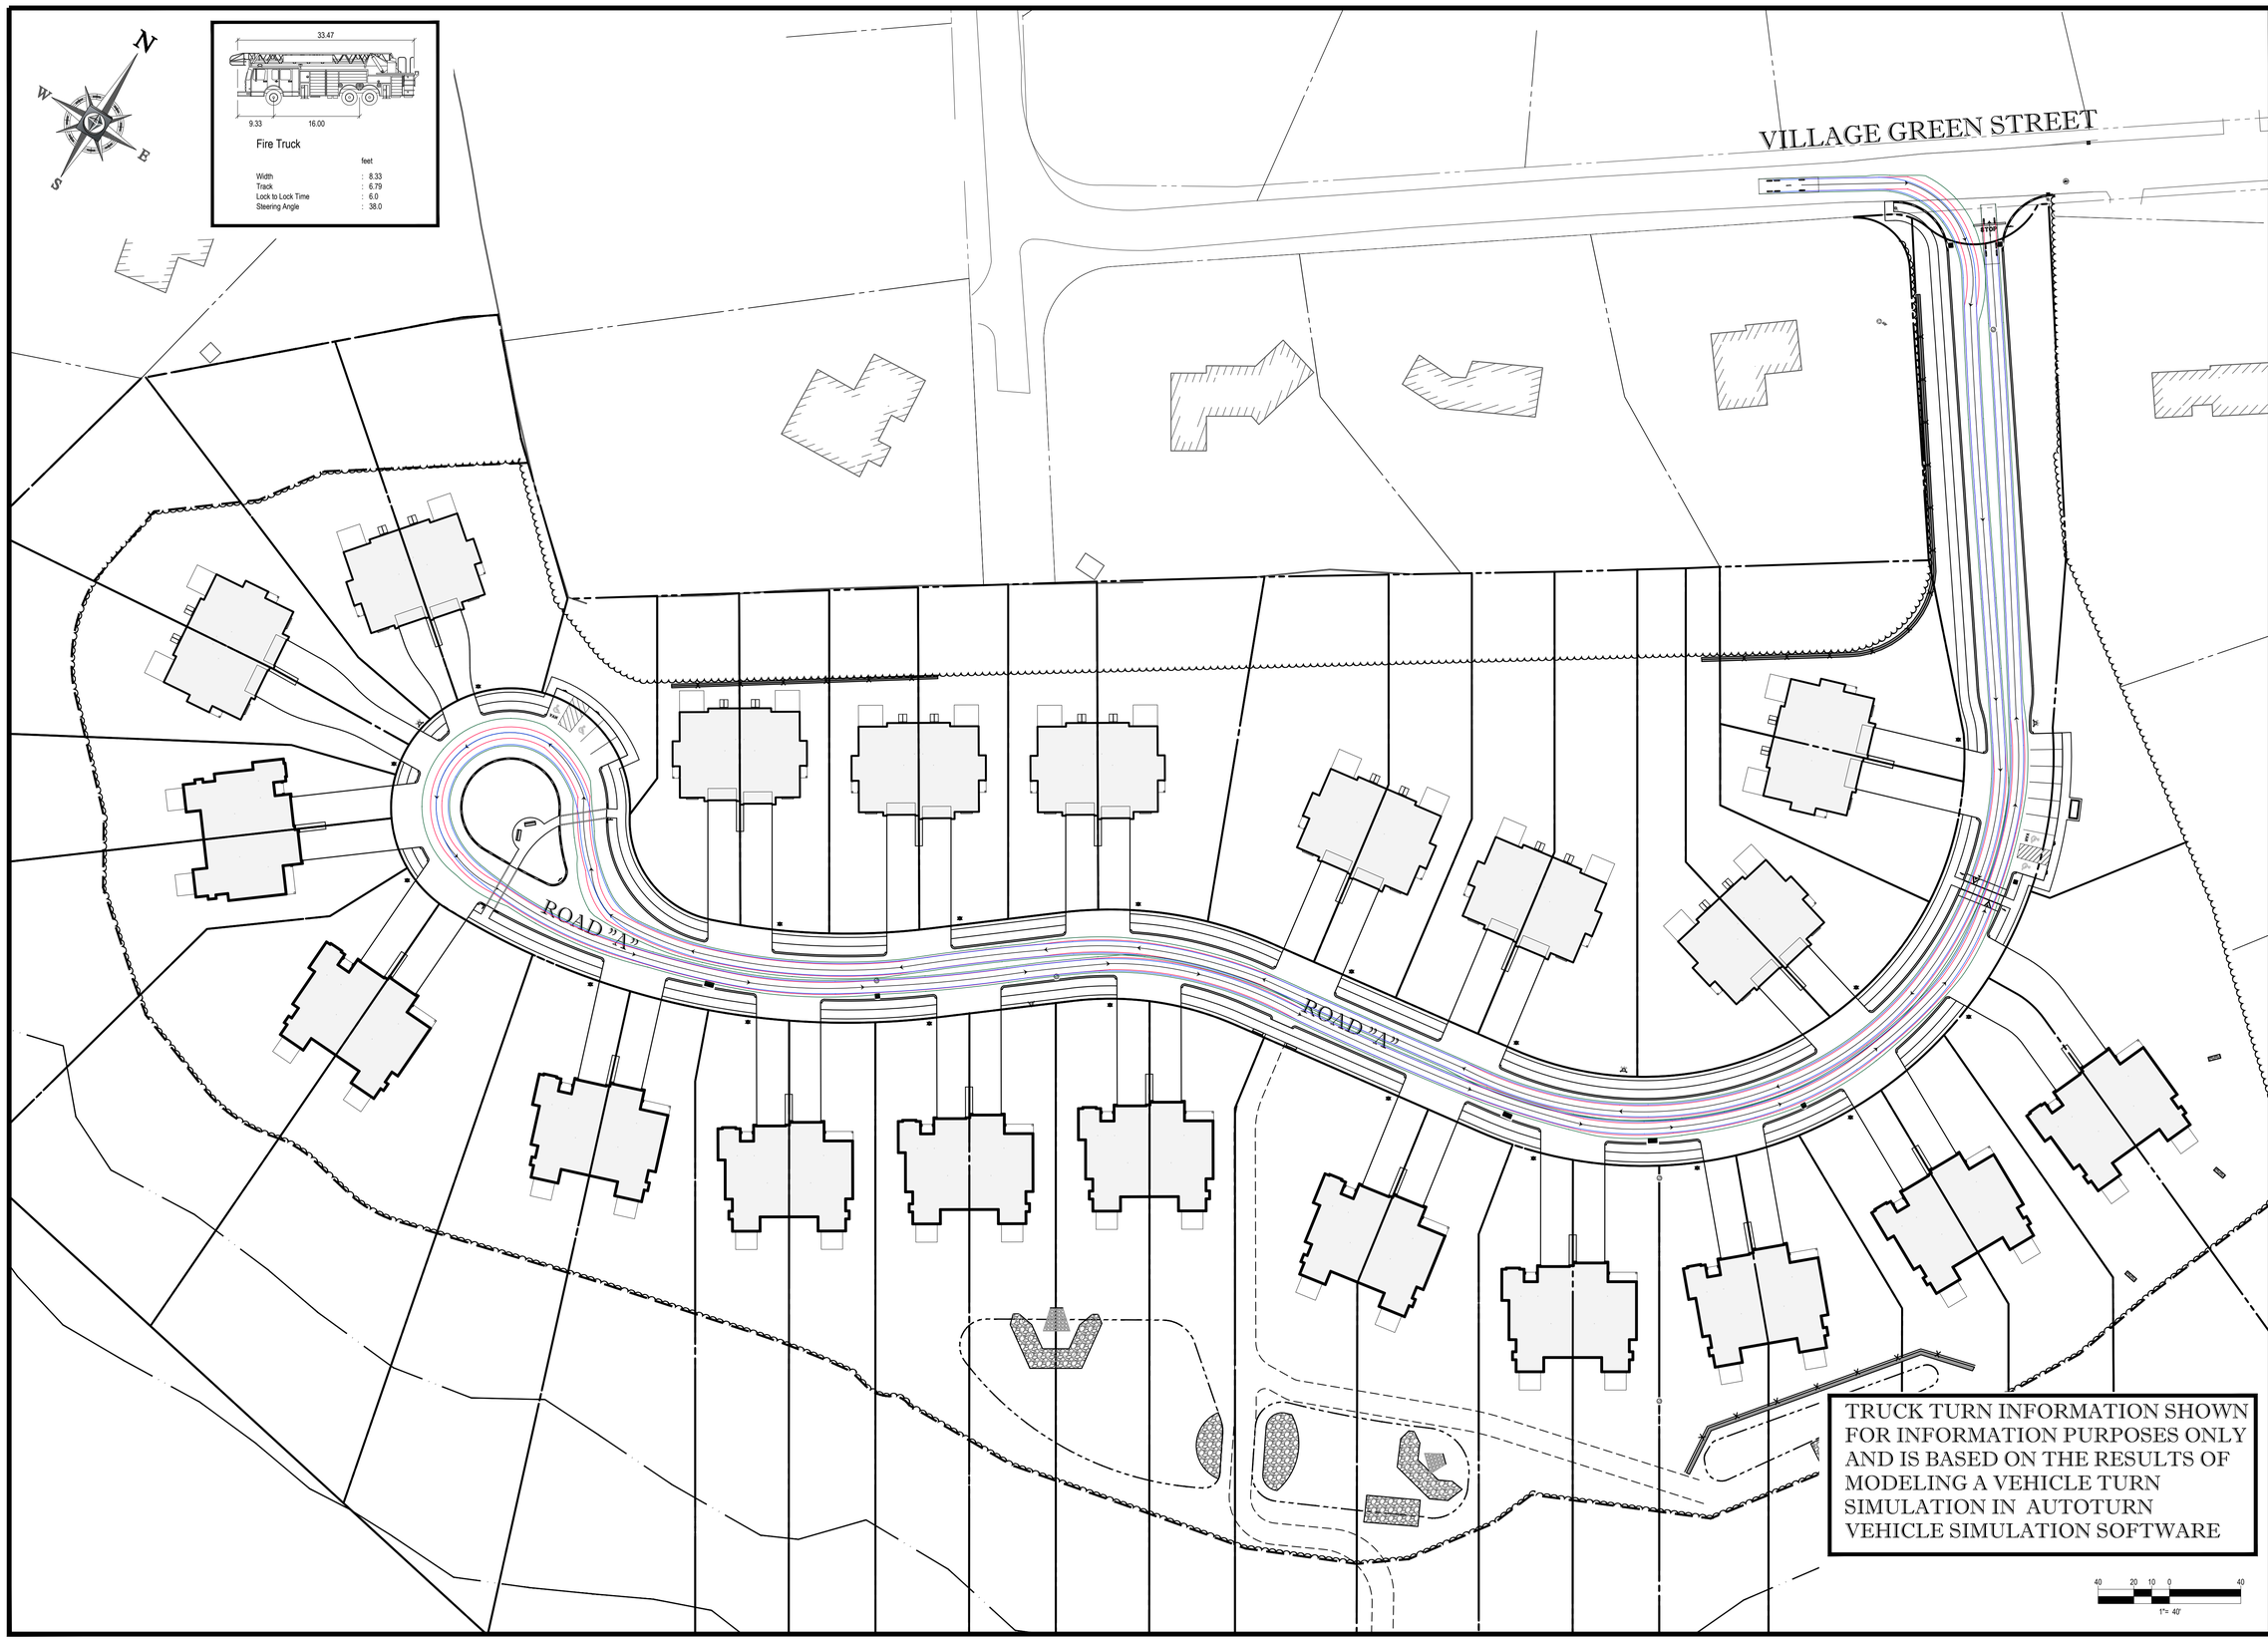

TRUCK TURN INFORMATION SHOWN FOR INFORMATION PURPOSES ONLY AND IS BASED ON THE RESULTS OF MODELING A VEHICLE TURN SIMULATION IN AUTOTURN VEHICLE SIMULATION SOFTWARE

BOHLER™ ENGINEERING

SITE CIVIL AND CONSULTING ENGINEERING
LAND SURVEYING
SUSTAINABLE DESIGN
PROGRAM MANAGEMENT
PERMITTING SERVICES
LANDSCAPE ARCHITECTURE
TRANSPORTATION SERVICES

- UPSTATE NEW YORK
- NEW ENGLAND
- BOSTON, MA
- NEW YORK METRO
- NEW YORK, NY
- NEW JERSEY
- PHILADELPHIA, PA
- LEHIGH VALLEY, PA
- SOUTHEASTERN, PA
- REHOBOTH BEACH, DE
- BALTIMORE, MD
- SOUTHERN MARYLAND
- NORTHERN VIRGINIA
- CENTRAL VIRGINIA
- RALEIGH, NC
- CHARLOTTE, NC
- ATLANTA, GA
- TAMPA, FL
- SOUTH FLORIDA
- DALLAS, TX

THE INFORMATION, DESIGN AND CONTENT OF THIS PLAN ARE PROPRIETARY AND SHALL NOT BE COPIED OR USED FOR ANY PURPOSE WITHOUT PRIOR WRITTEN AUTHORIZATION FROM BOHLER ENGINEERING. ONLY APPROVED, SIGNED AND SEALED PLANS SHALL BE UTILIZED FOR CONSTRUCTION PURPOSES.
© BOHLER ENGINEERING 2017, 2018, 2019

REVISIONS

REV	DATE	COMMENT	BY
1			
2			
3			
4			
5			
6			
7			
8			
9			
10			
11			
12			
13			
14			
15			

PROJECT No.:	W131097
DRAWN BY:	KBS
CHECKED BY:	RMM
DATE:	01/25/2019
SCALE:	AS NOTED
CAD I.D.:	W131097_SS11

PROJECT:

PRELIMINARY PLAN
FOR
COMPREHENSIVE PERMIT
"THE ENCLAVE AT NORFOLK"
A SUBDIVISION IN NORFOLK, MASS.

OWNER: NORFOLK HOLDINGS, LLC
VILLAGE GREEN
TOWN OF NORFOLK
NORFOLK COUNTY, MASS.
MAP #15, LOT #54-87

BOHLER ENGINEERING
352 TURNPIKE ROAD
SOUTHBOROUGH, MA 01772
Phone: (508) 480-9900
Fax: (508) 480-9080
www.BohlerEngineering.com

J.G. SWERLING

SHEET TITLE:

FIRE TRUCK EXHIBIT

SHEET NUMBER:

1

REV 0 - 01/09/2019

P:\13\W131097\DWG\W131097_ss11.dwg, FireTruck Exhibit, 4/23/2010, 10:17:14 AM, cdesocio, AutoCAD PDF (General Documentation).pc3, Previous paper size (24.00 x 36.00 inches), 1:1

BOHLER ENGINEERING
SITE CIVIL AND CONSULTING ENGINEERING
LAND DEVELOPMENT DESIGN
SUSTAINABLE DESIGN
PROGRAM MANAGEMENT
LANDSCAPE ARCHITECTURE
PERMITTING SERVICES
TECHNOLOGY SOLUTIONS
UPSTATE NEW YORK
NEW ENGLAND
BOSTON, MA
NEW YORK METRO
ROCHESTER, NY
NEW JERSEY
PHILADELPHIA, PA
RALEIGH, NC
CHARLOTTE, NC
ATLANTA, GA
TAMPA, FL
SOUTH FLORIDA
ORLANDO, FLORIDA
DALLAS, TX
BALTIMORE, MD
WASHINGTON, DC AND NORTHERN VIRGINIA
CENTRAL VIRGINIA

ALL RIGHTS RESERVED. COPYRIGHT © 2019 BOHLER ENGINEERING PA. NO PART OF THIS SET OR ANY PART THEREOF MAY BE REPRODUCED OR USED IN ANY MANNER WITHOUT THE WRITTEN PERMISSION OF BOHLER ENGINEERING PA. ANY UNAUTHORIZED USE IS AT THE SOLE RISK OF THE USER AND WITHOUT LIABILITY TO BOHLER ENGINEERING PA. ANY UNAUTHORIZED USE WILL BE SUBJECT TO LEGAL ACTION AS APPROPRIATE.

REVISIONS

REV	DATE	COMMENT	BY
1			
2			
3			
4			
5			
6			
7			
8			
9			
10			
11			
12			
13			
14			
15			

PROJECT No.:	W131097
DRAWN BY:	KBS
CHECKED BY:	RMM
DATE:	01/25/2019
SCALE:	AS NOTED
CAD I.D.:	W131097_SS11

PROJECT:

PRELIMINARY PLAN
FOR
COMPREHENSIVE PERMIT
"THE ENCLAVE AT NORFOLK"
A SUBDIVISION IN NORFOLK, MASS.

OWNER: NORFOLK HOLDINGS, LLC
VILLAGE GREEN
TOWN OF NORFOLK
NORFOLK COUNTY, MASS.
MAP #15, LOT #54-87

BOHLER ENGINEERING
352 TURNPIKE ROAD
SOUTHBOROUGH, MA 01772
Phone: (508) 480-9900
Fax: (508) 480-9080
www.BohlerEngineering.com

J.G. SWERLING

SHEET TITLE:

WB-50 TRUCK TURN EXHIBIT A

SHEET NUMBER:

1

REV 0 - 01/09/2019

P:\13\W131097\DWG\W131097_ss11.dwg, WB-50 Truck Exhibit A, 4/23/2010, 10:17:14 AM, cdasocio, AutoCAD PDF (General Documentation).pc3, Previous paper size (24.00 x 36.00 inches), 1:1

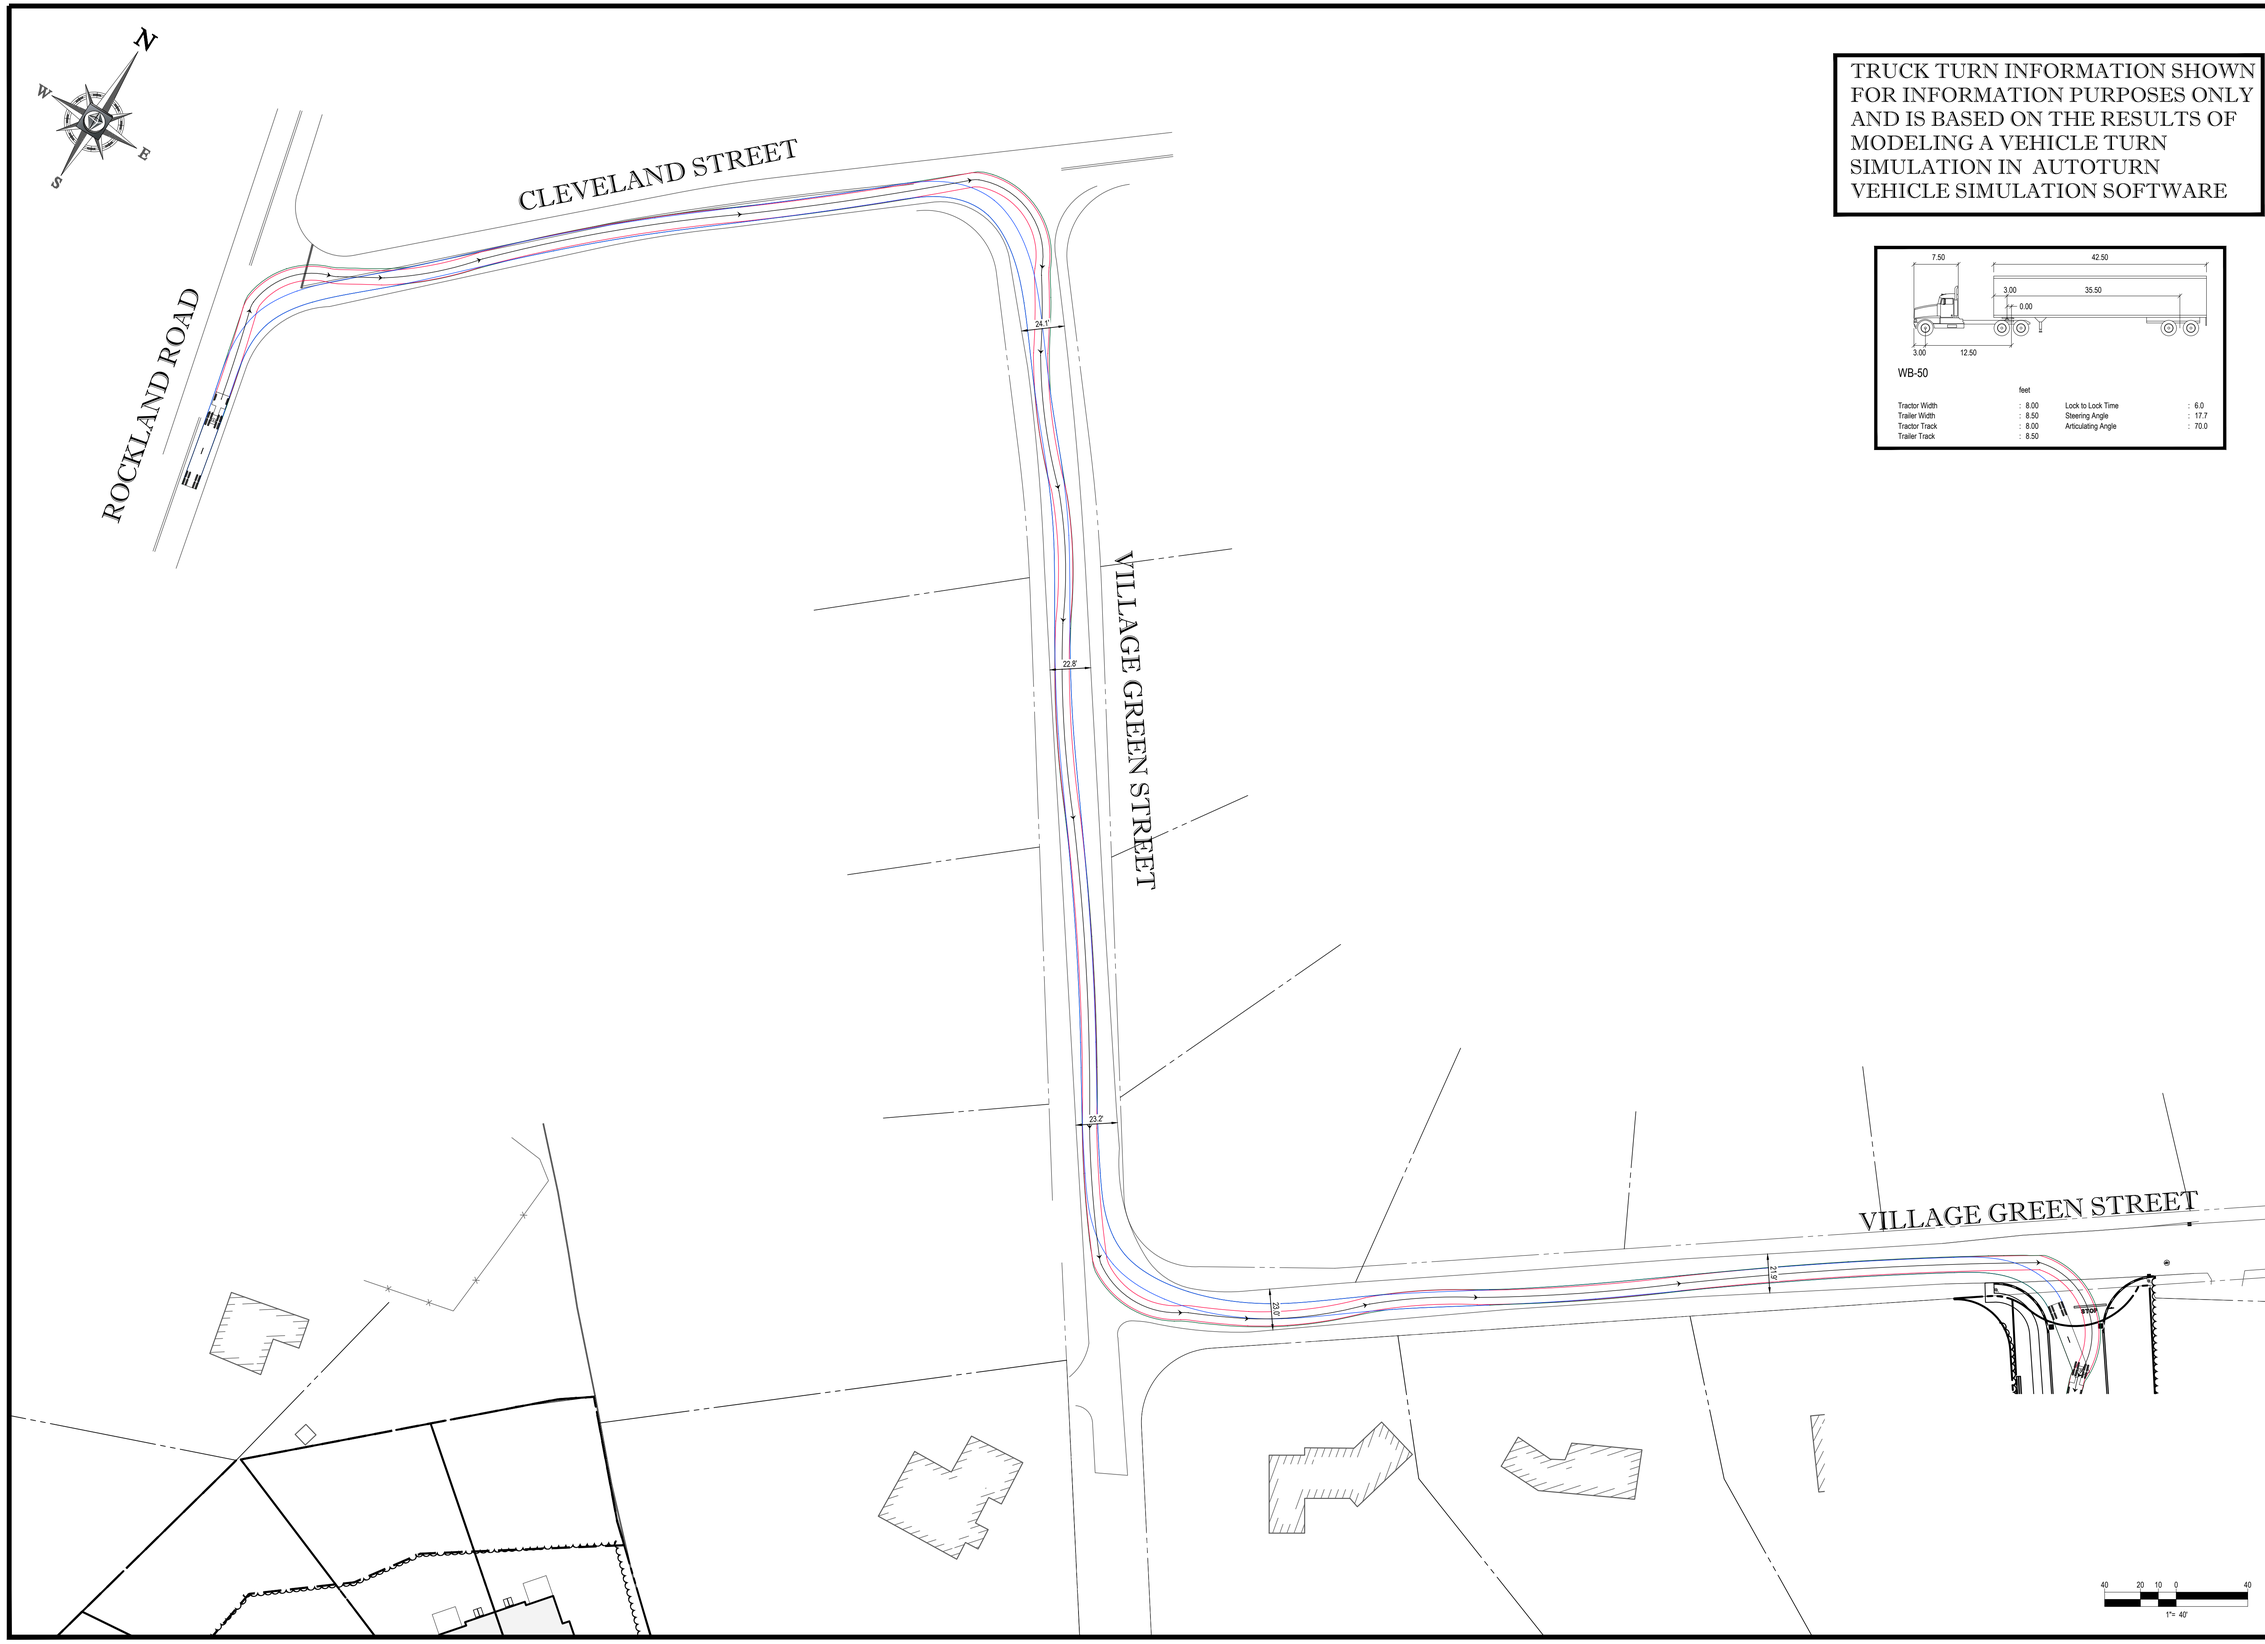

TRUCK TURN INFORMATION SHOWN FOR INFORMATION PURPOSES ONLY AND IS BASED ON THE RESULTS OF MODELING A VEHICLE TURN SIMULATION IN AUTOTURN VEHICLE SIMULATION SOFTWARE

BOHLER™ ENGINEERING

SITE CIVIL AND CONSULTING ENGINEERING
LAND SURVEYING
SUSTAINABLE DESIGN
PROGRAM MANAGEMENT
PERMITTING SERVICES
LANDSCAPE ARCHITECTURE
TRANSPORTATION SERVICES

- UPSTATE NEW YORK
- NEW ENGLAND
- BOSTON, MA
- NEW YORK METRO
- NEW JERSEY
- PHILADELPHIA, PA
- LEHIGH VALLEY, PA
- SOUTHEASTERN, PA
- REHOBOTH BEACH, DE
- BALTIMORE, MD
- SOUTHERN MARYLAND
- NORTHERN VIRGINIA
- CENTRAL VIRGINIA
- RALEIGH, NC
- CHARLOTTE, NC
- ATLANTA, GA
- TAMPA, FL
- SOUTH FLORIDA
- DALLAS, TX

THE INFORMATION, DESIGN AND CONTENT OF THIS PLAN ARE PROPRIETARY AND SHALL NOT BE COPIED OR USED FOR ANY PURPOSE WITHOUT PRIOR WRITTEN AUTHORIZATION FROM BOHLER ENGINEERING. ONLY APPROVED, SIGNED AND SEALED PLANS ARE VALID AND SHALL BE UTILIZED FOR CONSTRUCTION PURPOSES.
© BOHLER ENGINEERING 2017-2018, 2019

REVISIONS

REV	DATE	COMMENT	BY
1			
2			
3			
4			
5			
6			
7			
8			
9			
10			
11			
12			
13			
14			
15			

PROJECT No.:	W131097
DRAWN BY:	KBS
CHECKED BY:	RMM
DATE:	01/25/2019
SCALE:	AS NOTED
CAD I.D.:	W131097_SS11

PROJECT:

PRELIMINARY PLAN

FOR

COMPREHENSIVE PERMIT

"THE ENCLAVE AT NORFOLK"

A SUBDIVISION IN NORFOLK, MASS.

OWNER: NORFOLK HOLDINGS, LLC

VILLAGE GREEN
TOWN OF NORFOLK
NORFOLK COUNTY, MASS.
MAP #15, LOT #54-87

BOHLER ENGINEERING
352 TURNPIKE ROAD
SOUTHBOROUGH, MA 01772
Phone: (508) 480-9900
Fax: (508) 480-9080
www.BohlerEngineering.com

J.G. SWERLING

SHEET TITLE:

WB-50 TRUCK TURN EXHIBIT B

SHEET NUMBER:

1

REV 0 - 01/09/2019

P:\13\W131097\DWG\W131097_ss11.dwg, WB-50 Truck Exhibit B, 4/23/2010, 10:17:14 AM, cdesocio, AutoCAD PDF (General Documentation).pc3, Previous paper size (24.00 x 36.00 Inches), 1:1