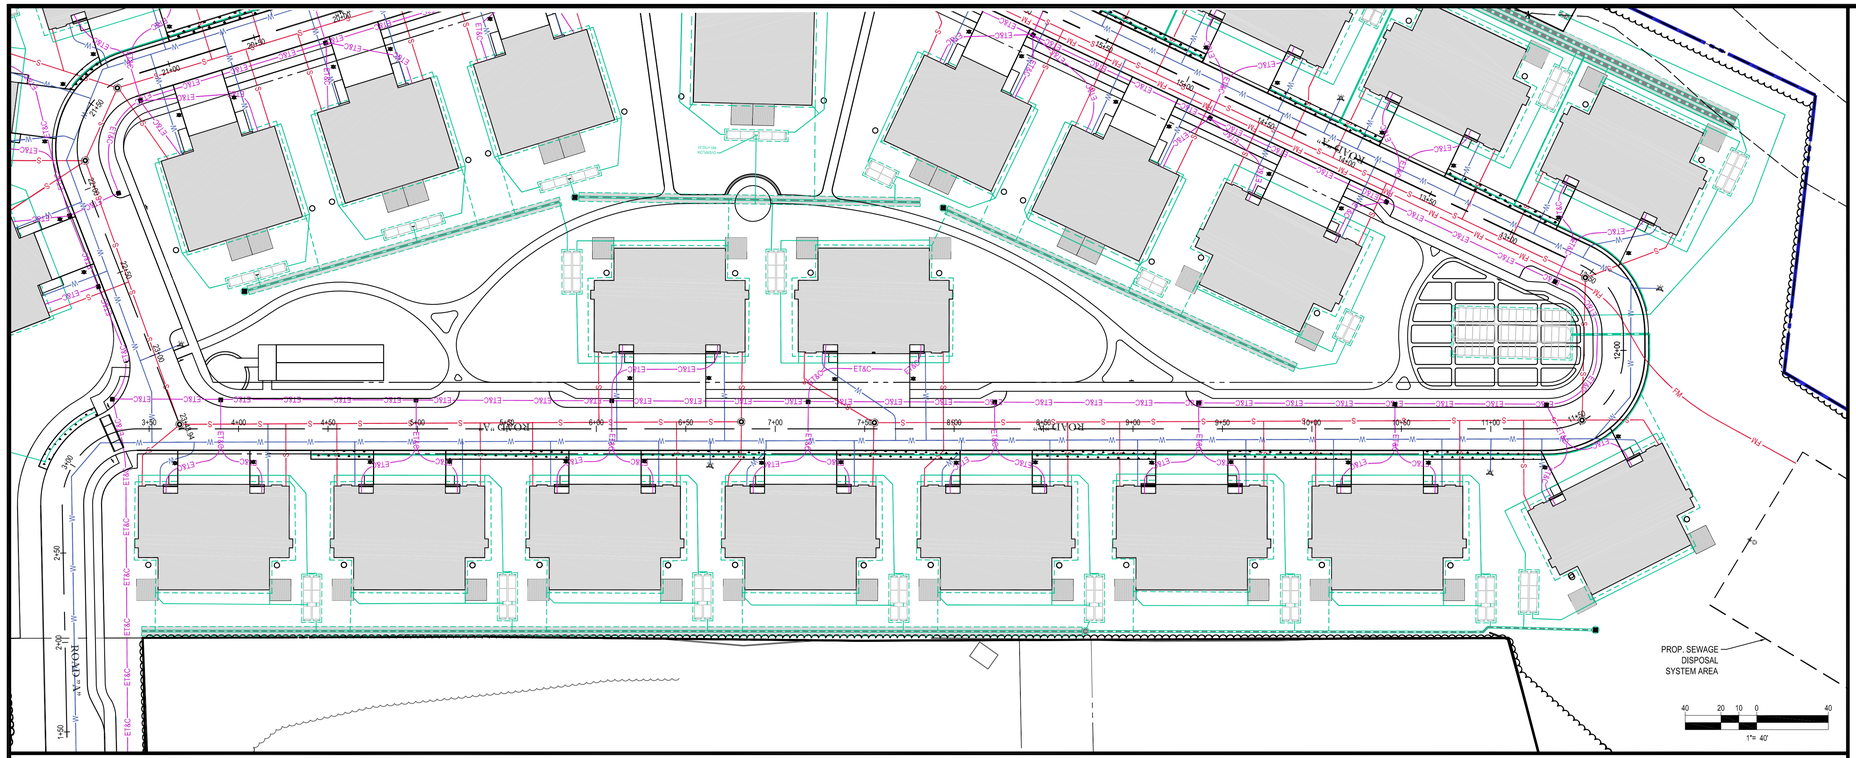

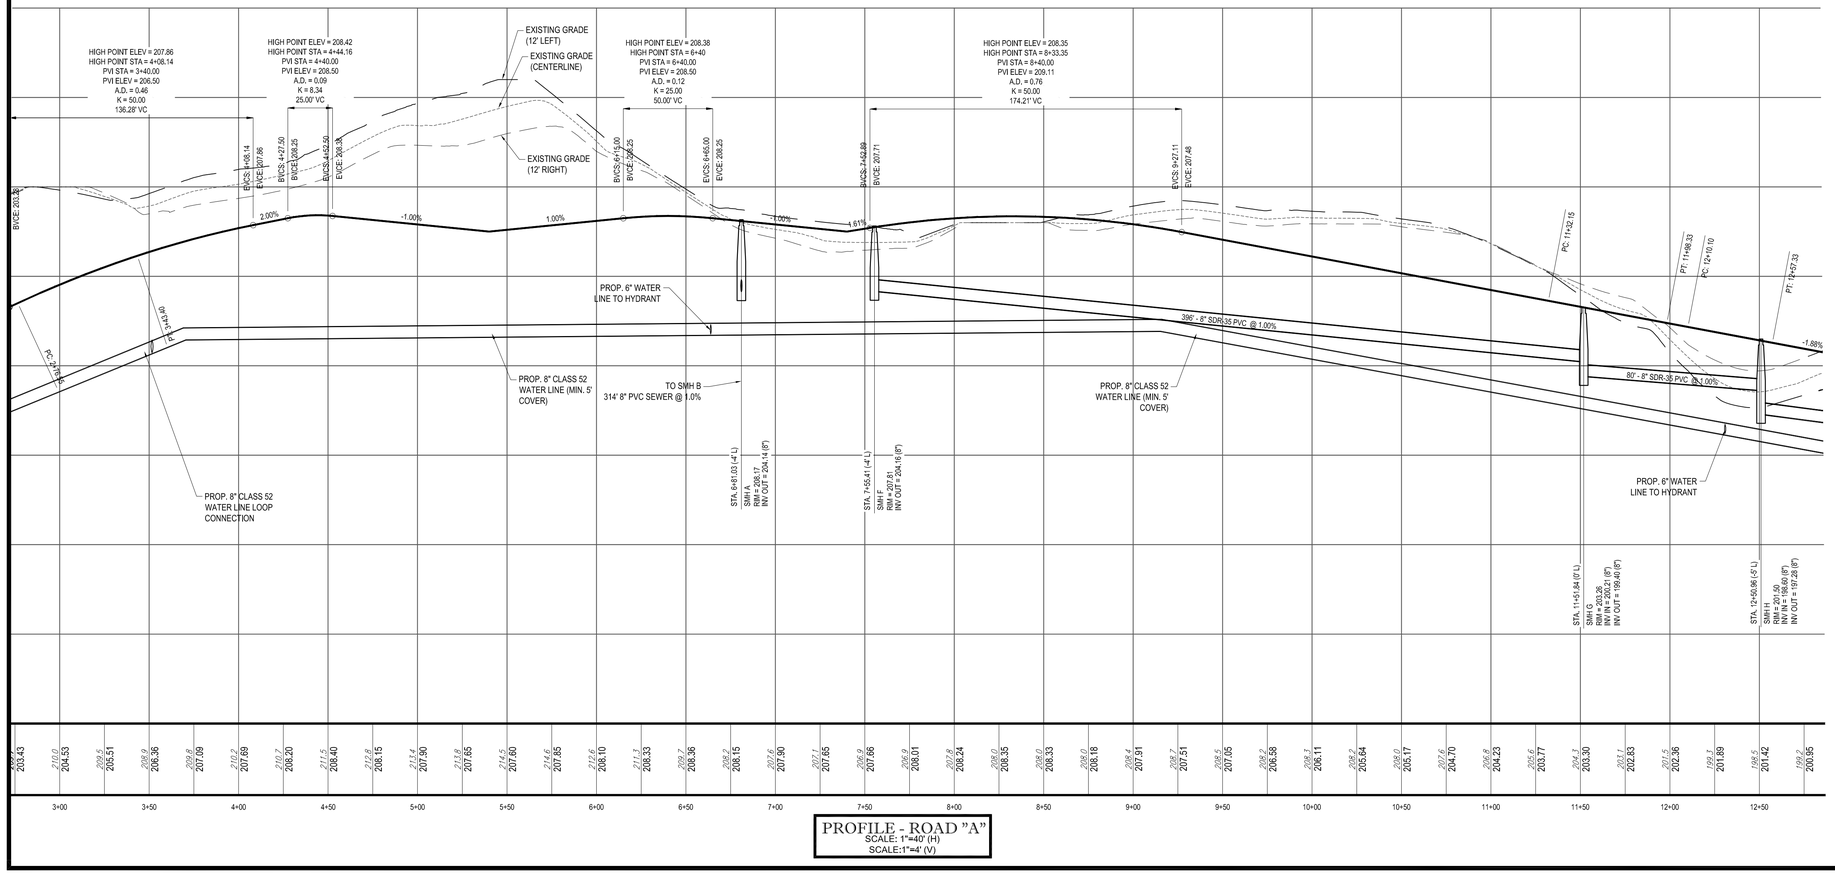

PROFILE - ROAD "A"
SCALE: 1"=40' (H)
SCALE:1"=4' (V)

FOR REGISTRY USE ONLY

COVENANTS TO BE RECORDED HEREWITH.

APPROVED _____
SUBJECT TO COVENANT CONDITIONS SET FORTH IN A COVENANT EXECUTED BY _____

DATED _____

AND TO BE RECORDED WITHIN

I, TOWN CLERK OF NORFOLK, RECEIVED AND RECORDED FROM THE ZONING BOARD OF APPEALS APPROVAL OF THIS PLAN AND NO APPEAL HAS BEEN TAKEN FOR TWENTY DAYS NEXT AFTER RECEIPT AND RECORDING OF SAME

DATE: _____

TOWN CLERK OF NORFOLK

I CERTIFY THAT 30 DAYS HAVE PASSED SINCE THE PLANNING BOARD APPROVAL AND NO APPEAL HAS BEEN FILED WITH THIS OFFICE

DATE: _____

TOWN CLERK OF NORFOLK

811
Know what's below.
Call before you dig.

NORFOLK ZONING BOARD OF APPEALS

DATE APPROVED: _____

DATE ENDORSED: _____

NORFOLK PLANNING BOARD

DATE APPROVED: _____

DATE ENDORSED: _____

BOHLER ENGINEERING

SITE/CIVIL AND CONSULTING ENGINEERING
LAND DEVELOPMENT DESIGN LANDSCAPE ARCHITECTURE
SUSTAINABLE DESIGN PROGRAM MANAGEMENT TECHNOLOGY DESIGN SERVICES

- UPSTATE NEW YORK
- NEW ENGLAND
- PENNSYLVANIA
- NEW YORK METRO
- NEW JERSEY
- PHILADELPHIA, PA
- LEHIGH VALLEY, PA
- SCRANTON/WILKES-BARRE, PA
- BALTIMORE, MD
- RICHMOND, VIRGINIA
- NORTHERN VIRGINIA
- RALEIGH, NC
- CHARLOTTE, NC
- TAMPA, FL
- ORLANDO, FLORIDA
- AUSTIN, TX
- DALLAS, TX
- CENTRAL VIRGINIA

THE BOHLER ENGINEERING PROFESSIONAL SEAL APPEARING ON THIS DOCUMENT WAS AUTHORIZED BY AND CREATED FOR USE ON THE PROJECT IDENTIFIED WITH THIS SEAL. ANY UNAUTHORIZED USE OF THIS DOCUMENT FOR ANY PURPOSE WITHOUT PRIOR WRITTEN AUTHORIZATION FROM BOHLER ENGINEERING, INC. IS PROHIBITED. IMPORTANT SECURITY NOTICE: ELECTRONIC SIGNATURES AND SEALS DO NOT GUARANTEE THE SECURITY OF ELECTRONIC FILES OR DOCUMENTS. ALTERATIONS COULD BE MADE AFTER THE DOCUMENTS ARE SIGNED AND SEALED. SIGNED AND SEALED PLANS SHALL BE UTILIZED FOR CONSTRUCTION PURPOSES. ADDITIONS FROM BOHLER ENGINEERING, INC. APPEARING ON ELECTRONIC FILES SHALL BE CLEARLY INDICATED AS SUCH.

REVISIONS

REV	DATE	COMMENT	BY
1			
2			
3			
4			
5			
6			
7			
8			
9			
10			
11			
12			
13			
14			
15			

PROJECT No.: W131097
DRAWN BY: KBS
CHECKED BY: RMM
DATE: 06/13/2017
SCALE: AS NOTED
CAD I.D.: W131097_SS0_1_PROF

PROJECT:
PRELIMINARY PLAN
FOR
COMPREHENSIVE PERMIT
"THE ENCLAVE AT NORFOLK"
A SUBDIVISION IN NORFOLK, MASS.
OWNER: NORFOLK HOLDINGS, LLC
VILLAGE GREEN
TOWN OF NORFOLK
NORFOLK COUNTY, MASS.
MAP #15, LOT 54-87

BOHLER ENGINEERING
352 TURNPIKE ROAD
SOUTHBOROUGH, MA 01772
Phone: (508) 480-9900
Fax: (508) 480-9080
www.BohlerEngineering.com

J.G. SWERLING
COMMONWEALTH OF MASSACHUSETTS
JOSHUA G. SWERLING
PROFESSIONAL ENGINEER
No. 41691
MASSACHUSETTS LICENSE NO. 41691
NEW HAMPSHIRE LICENSE NO. 14695
NEW YORK LICENSE NO. 095785
CONNECTICUT LICENSE NO. 30785
RHODE ISLAND LICENSE No. 11425

SHEET TITLE:
PLAN & PROFILE
STA 4+00 - STA 12+00

SHEET NUMBER:
C-27

REV 0 - 06/13/2017

P:\131W\131097\DWG\W131097_sd0_1_Prof.dwg, 21-P, P, B, 4/23/2010, 10:17:14 AM, cdesocio, Xerox5510-1.pc3, User534, 13.99999997