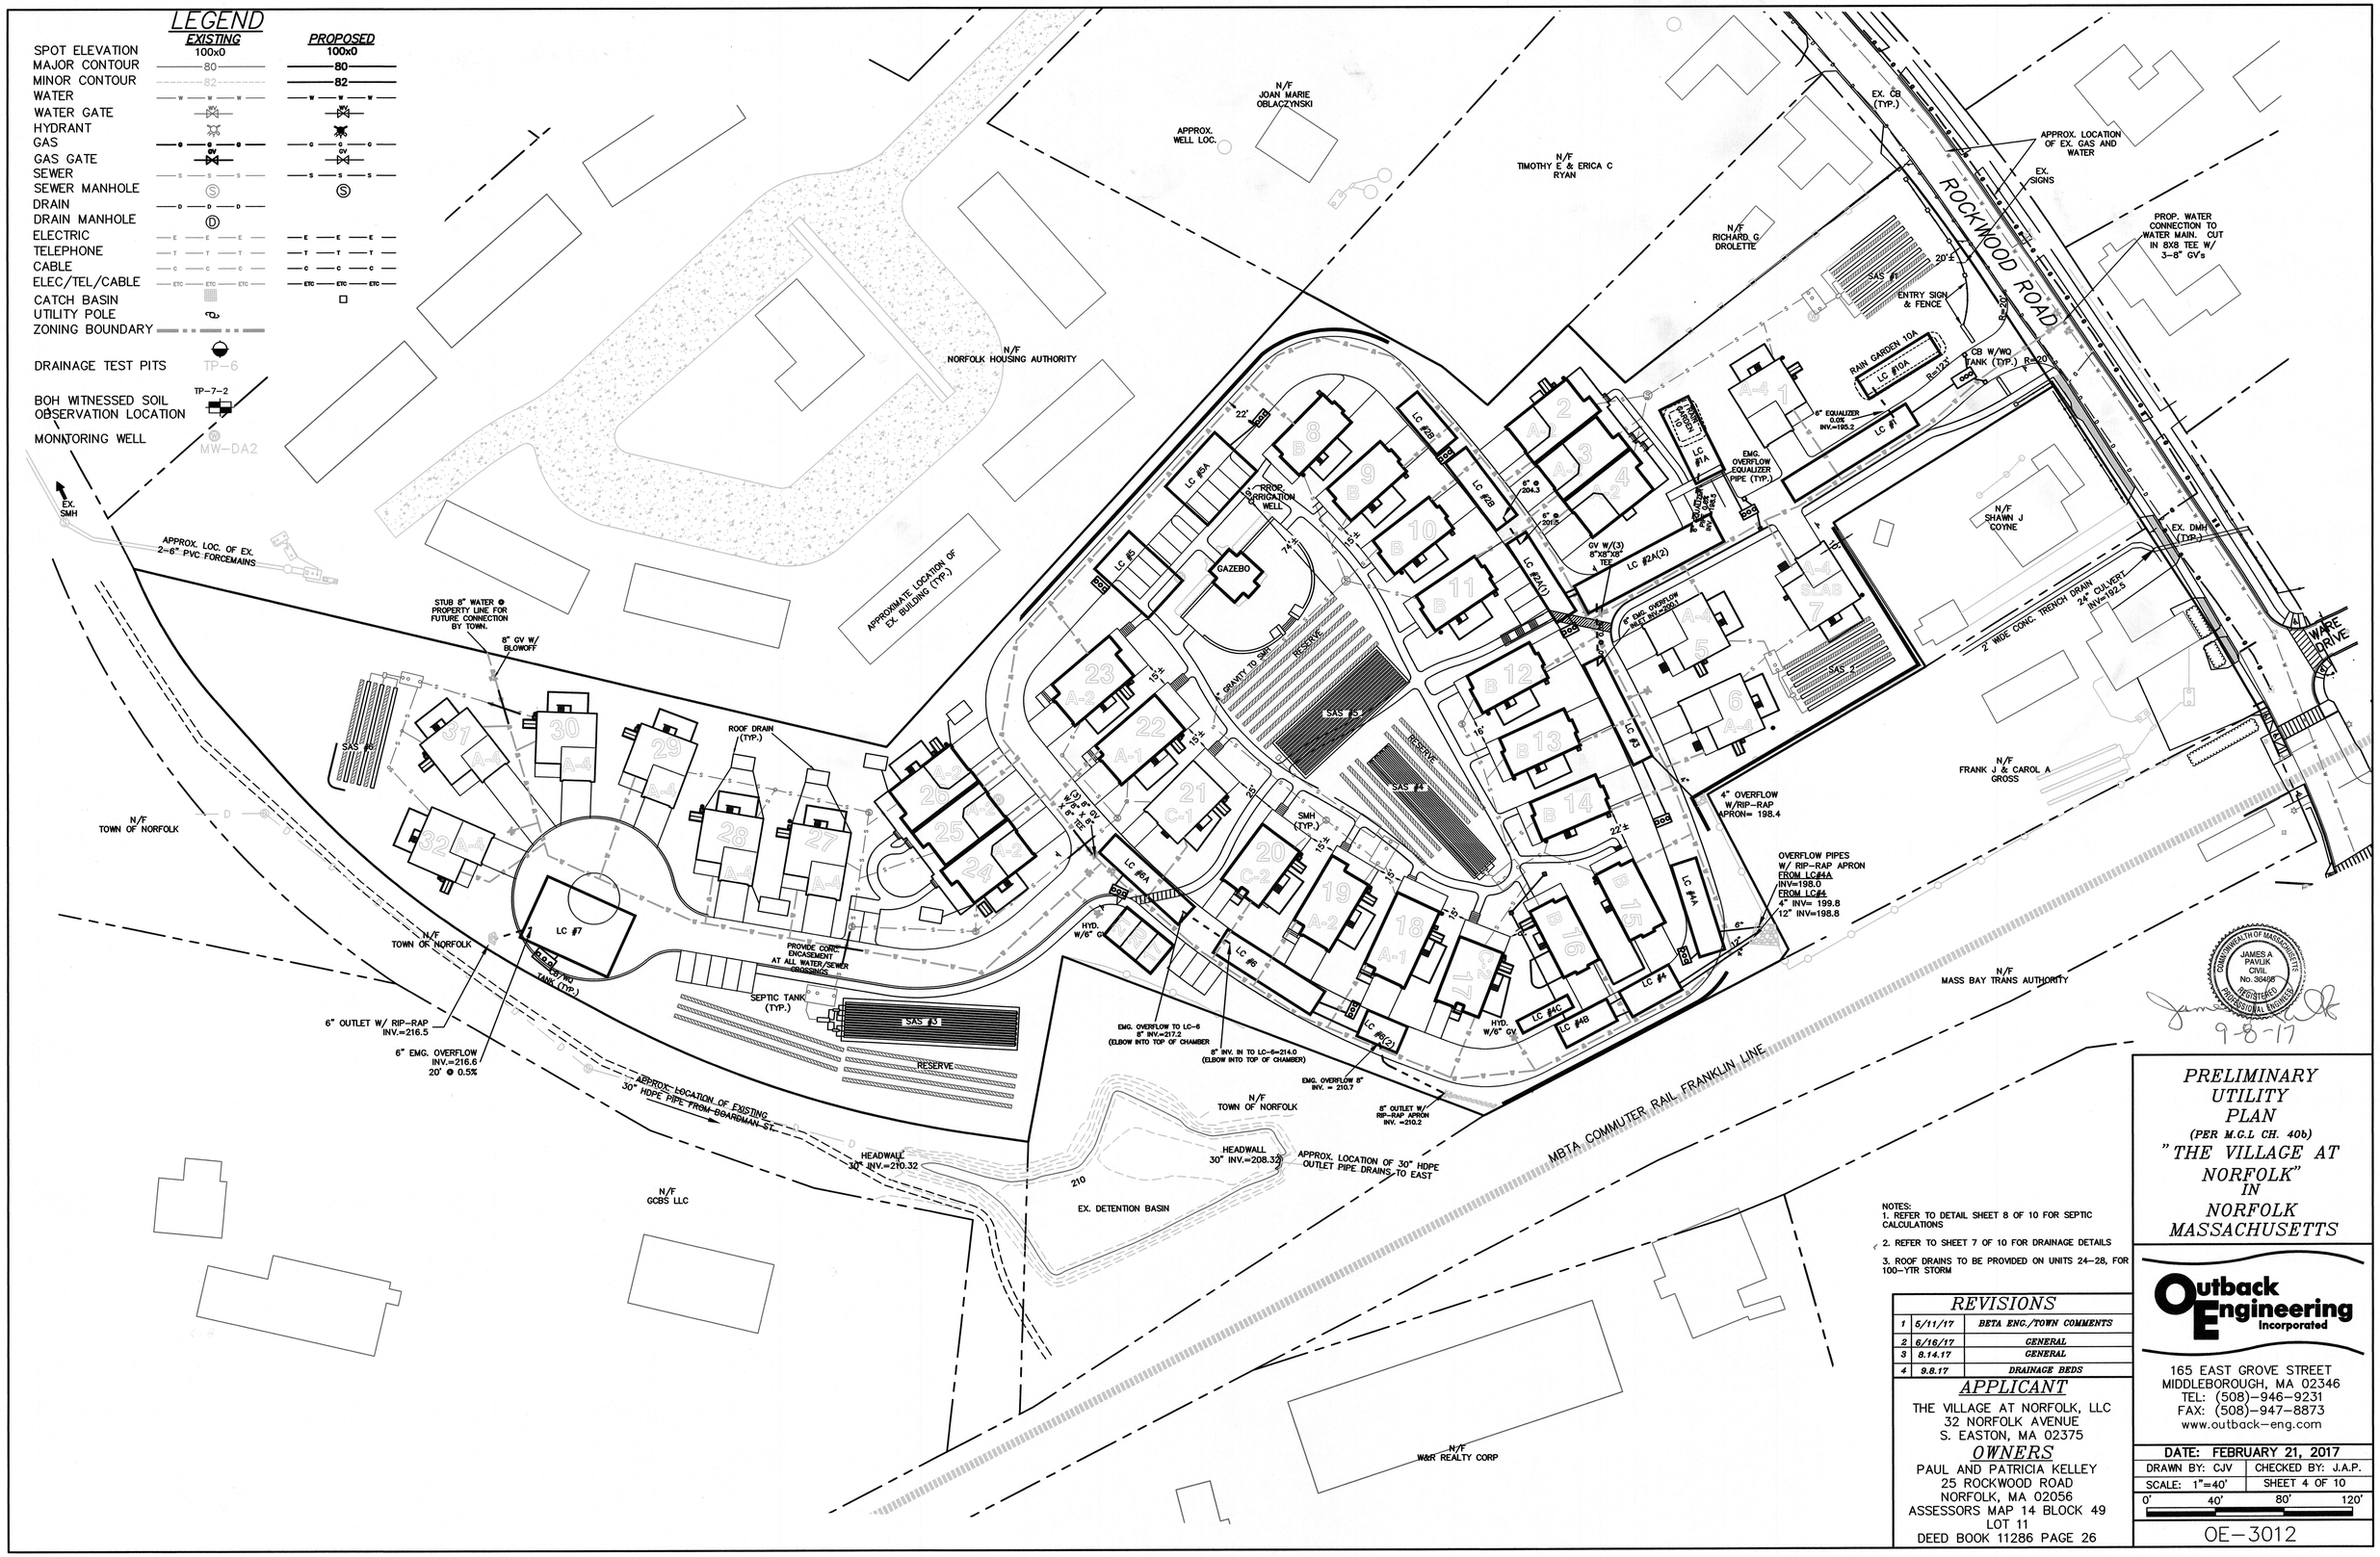

NOTES:
1. REFER TO DETAIL SHEET 8 OF 10 FOR SEPTIC CALCULATIONS
2. REFER TO SHEET 7 OF 10 FOR DRAINAGE DETAILS
3. ROOF DRAINS TO BE PROVIDED ON UNITS 24-28, FOR 100-YTR STORM

REVISIONS

1	5/11/17	BETA ENG./TOWN COMMENTS
2	6/16/17	GENERAL
3	8.14.17	GENERAL
4	9.8.17	DRAINAGE BEDS

APPLICANT

THE VILLAGE AT NORFOLK, LLC
32 NORFOLK AVENUE
S. EASTON, MA 02375

OWNERS

PAUL AND PATRICIA KELLEY
25 ROCKWOOD ROAD
NORFOLK, MA 02056
ASSESSORS MAP 14 BLOCK 49
LOT 11
DEED BOOK 11286 PAGE 26

PRELIMINARY UTILITY PLAN

(PER M.G.L CH. 40b)

"THE VILLAGE AT NORFOLK" IN NORFOLK MASSACHUSETTS

Outback Engineering Incorporated
165 EAST GROVE STREET
MIDDLEBOROUGH, MA 02346
TEL: (508)-946-9231
FAX: (508)-947-8873
www.outback-eng.com

DATE: FEBRUARY 21, 2017
DRAWN BY: CJV | CHECKED BY: J.A.P.
SCALE: 1"=40' | SHEET 4 OF 10
0' 40' 80' 120'

OE-3012