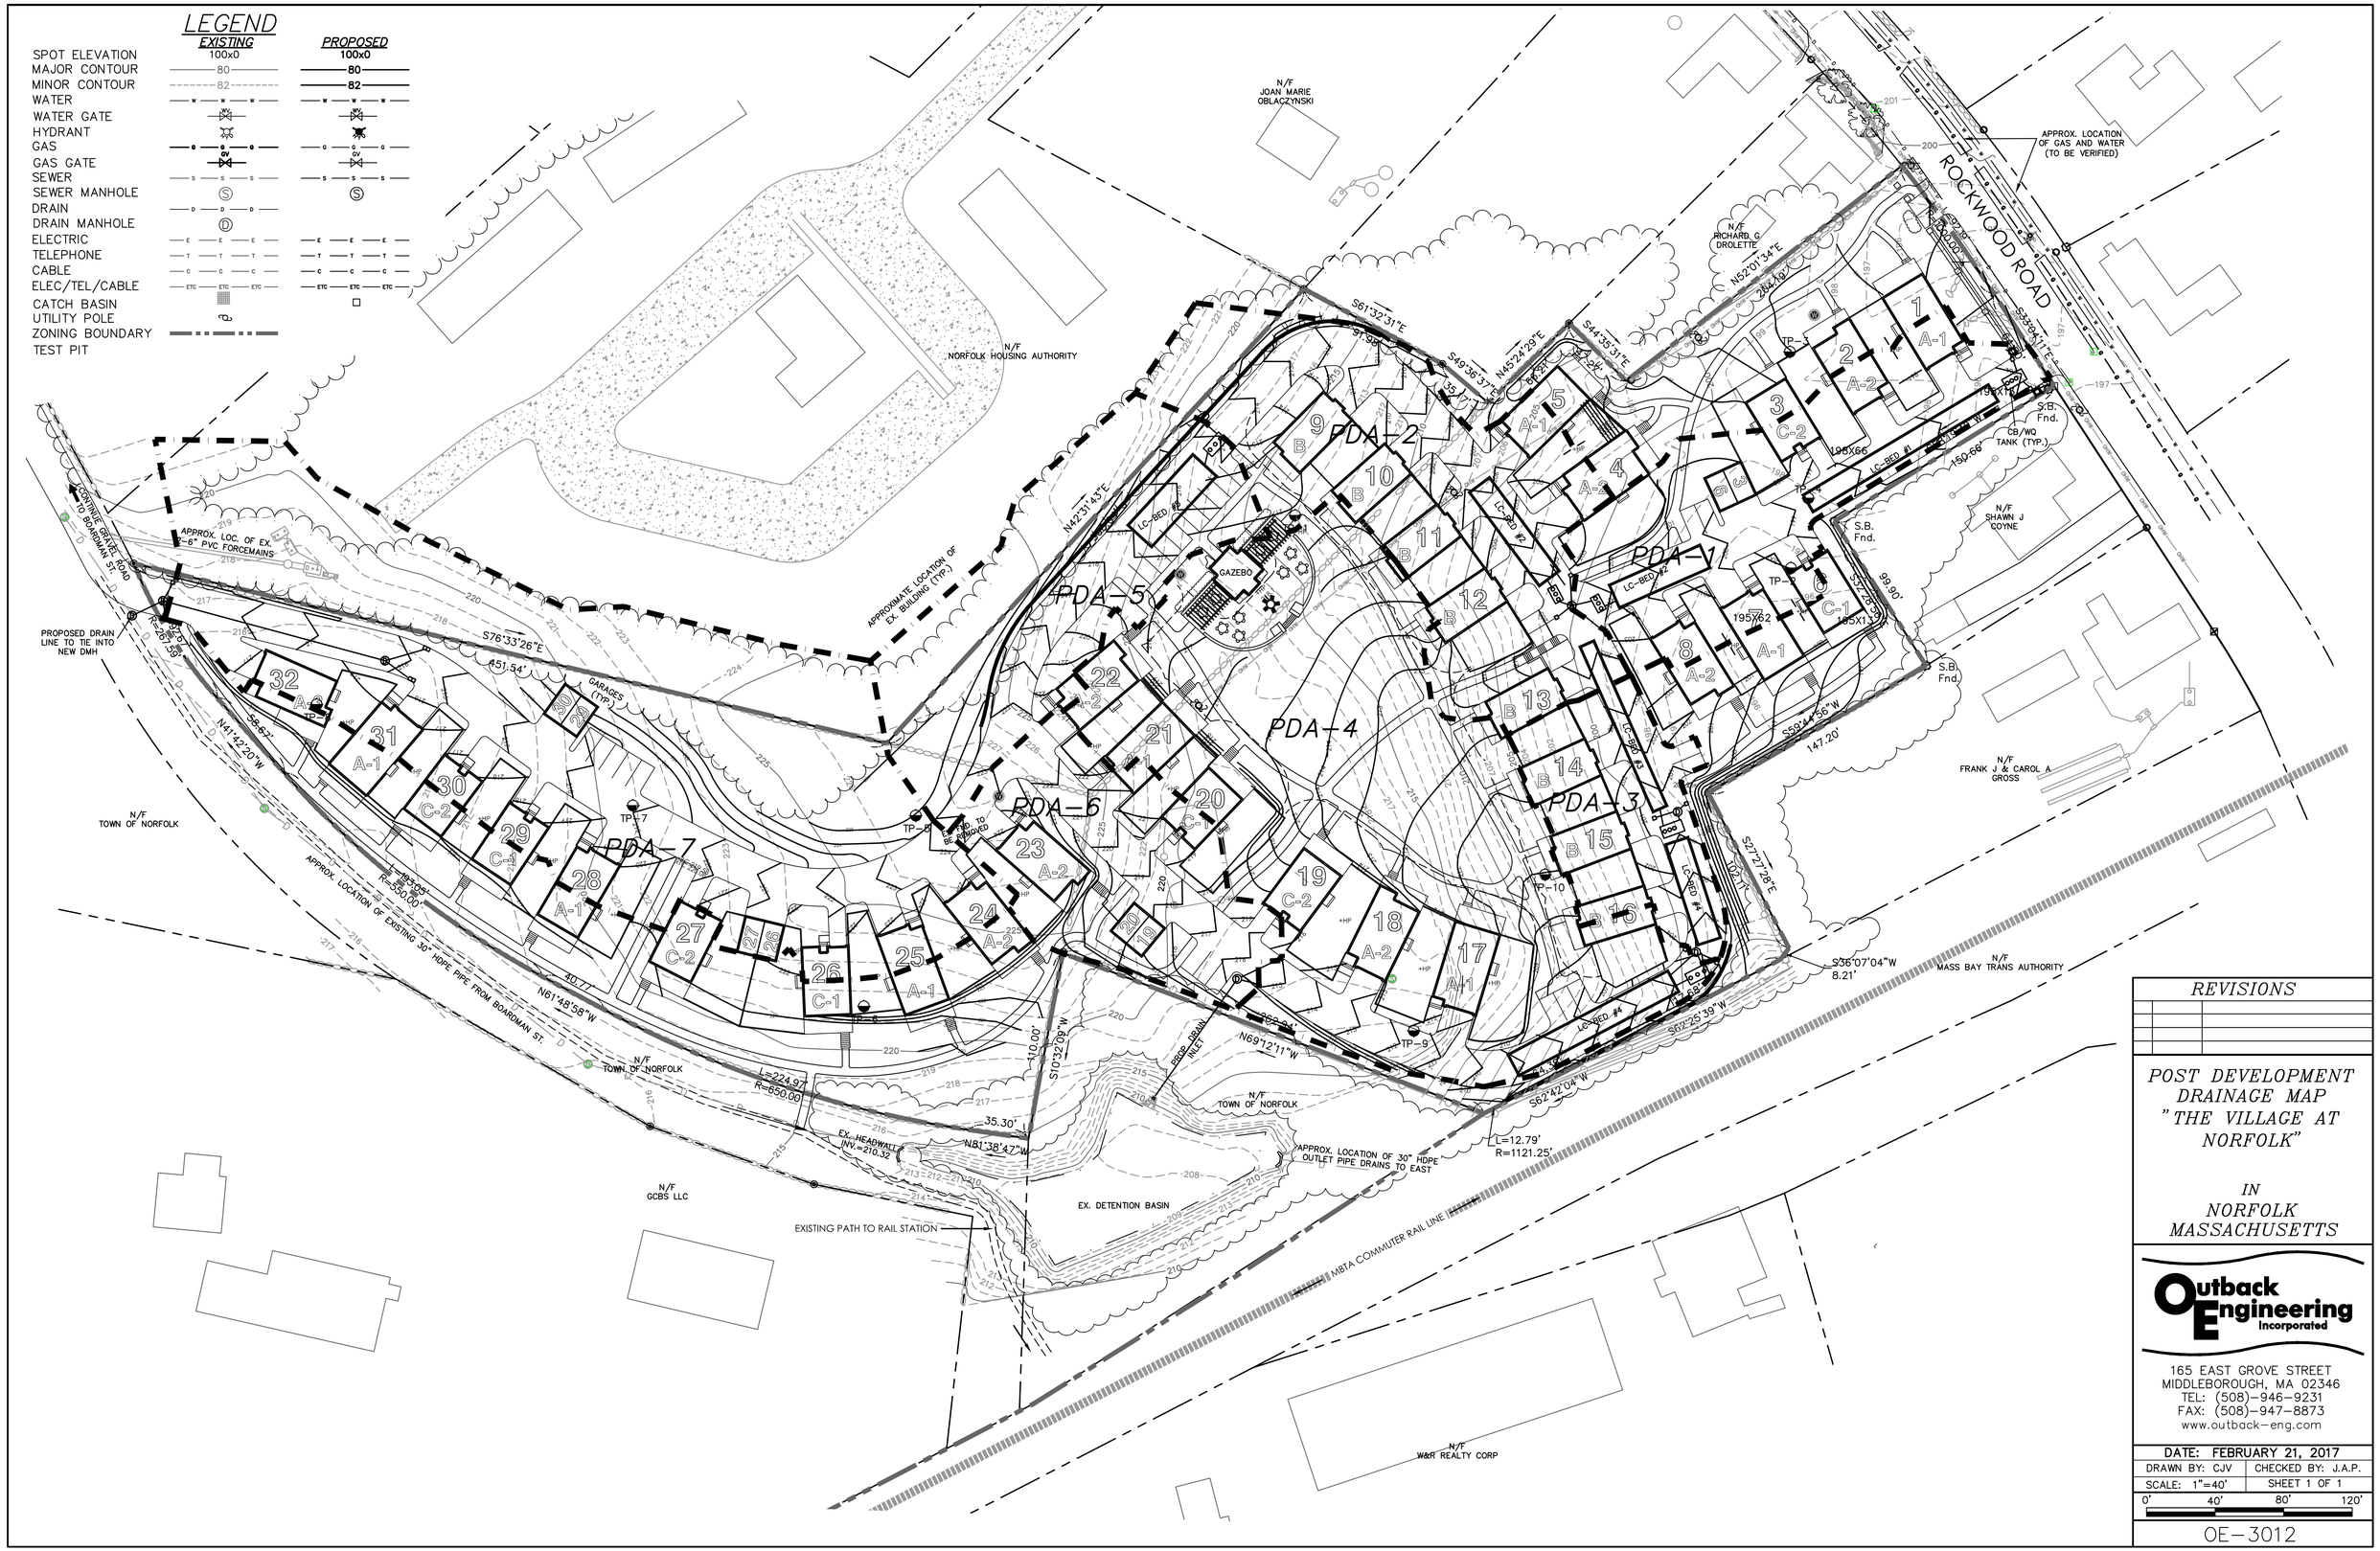

REVISIONS

POST DEVELOPMENT DRAINAGE MAP
"THE VILLAGE AT NORFOLK"

IN
NORFOLK
MASSACHUSETTS

Outback Engineering Incorporated

165 EAST GROVE STREET
MIDDLEBOROUGH, MA 02346
TEL: (508)-946-9231
FAX: (508)-947-8873
www.outback-eng.com

DATE: FEBRUARY 21, 2017

DRAWN BY: CJV	CHECKED BY: J.A.P.
SCALE: 1"=40'	SHEET 1 OF 1

0' 40' 80' 120'

OE-3012