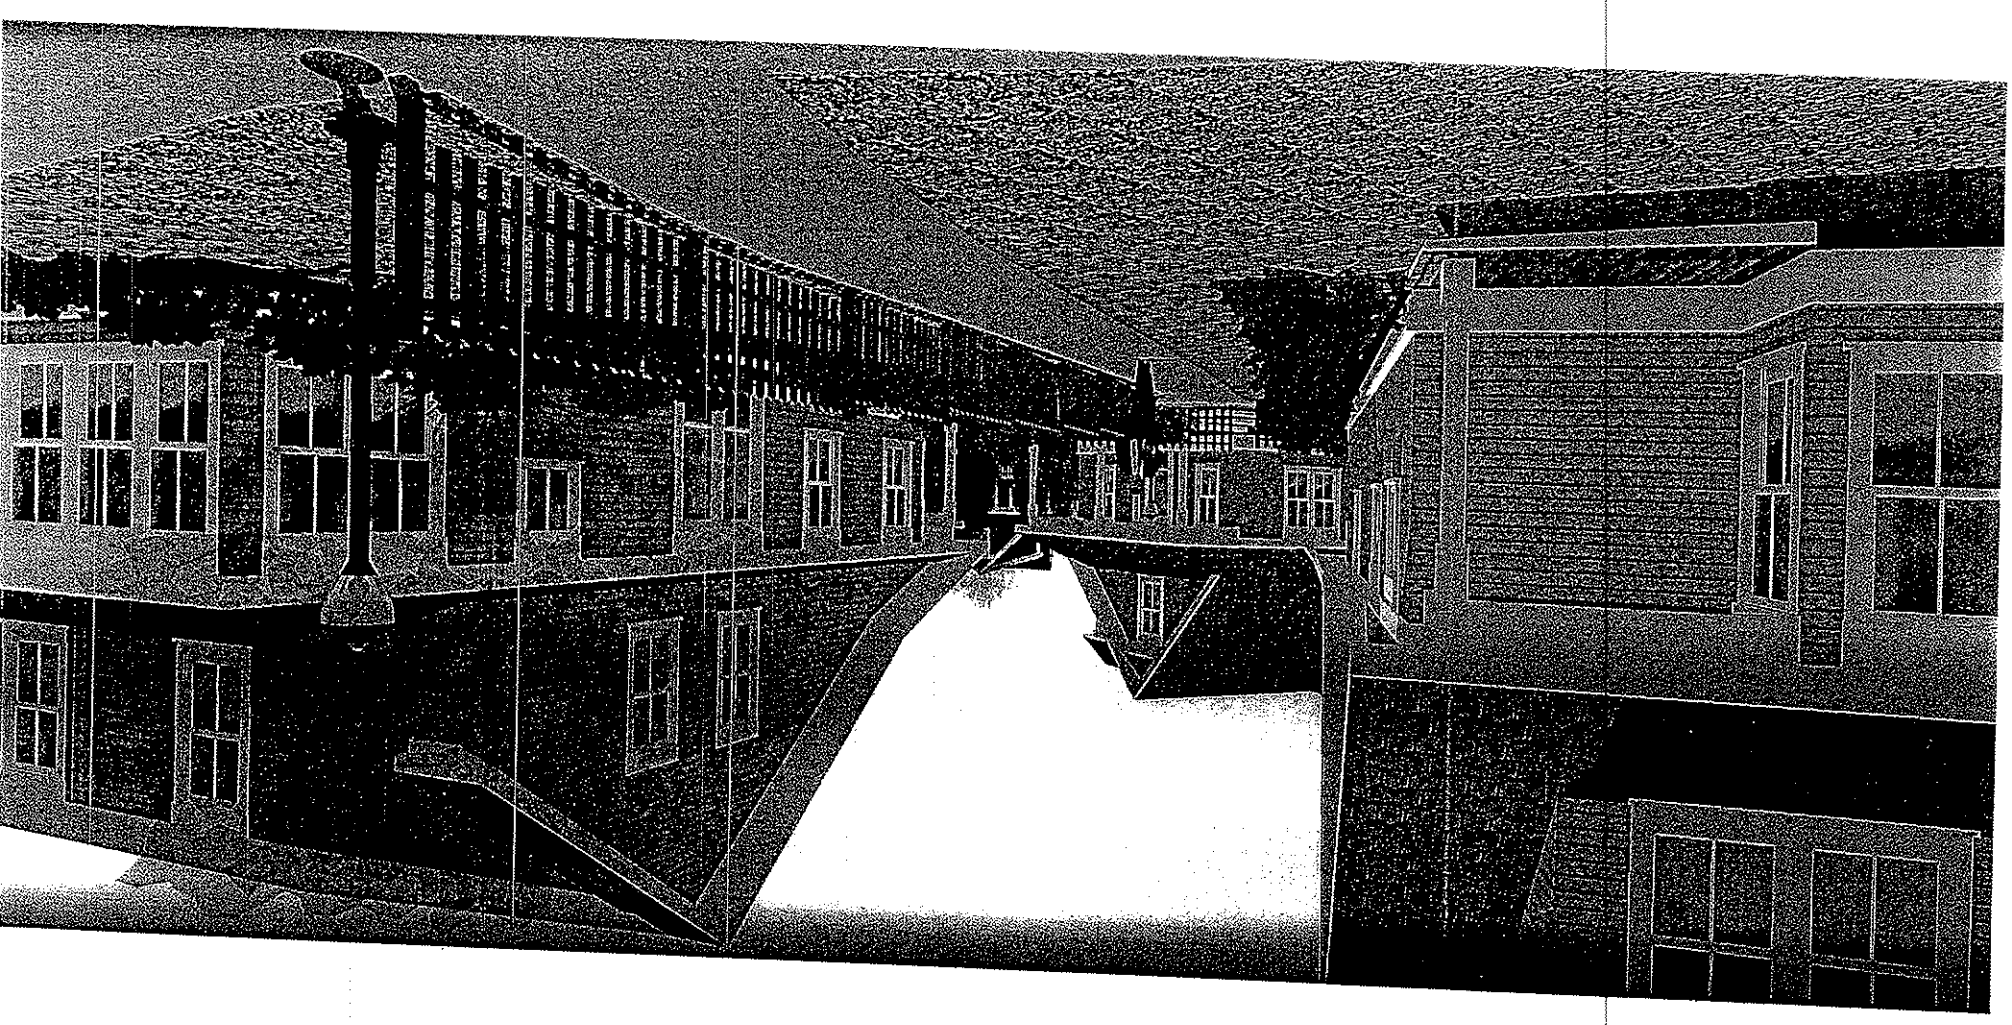

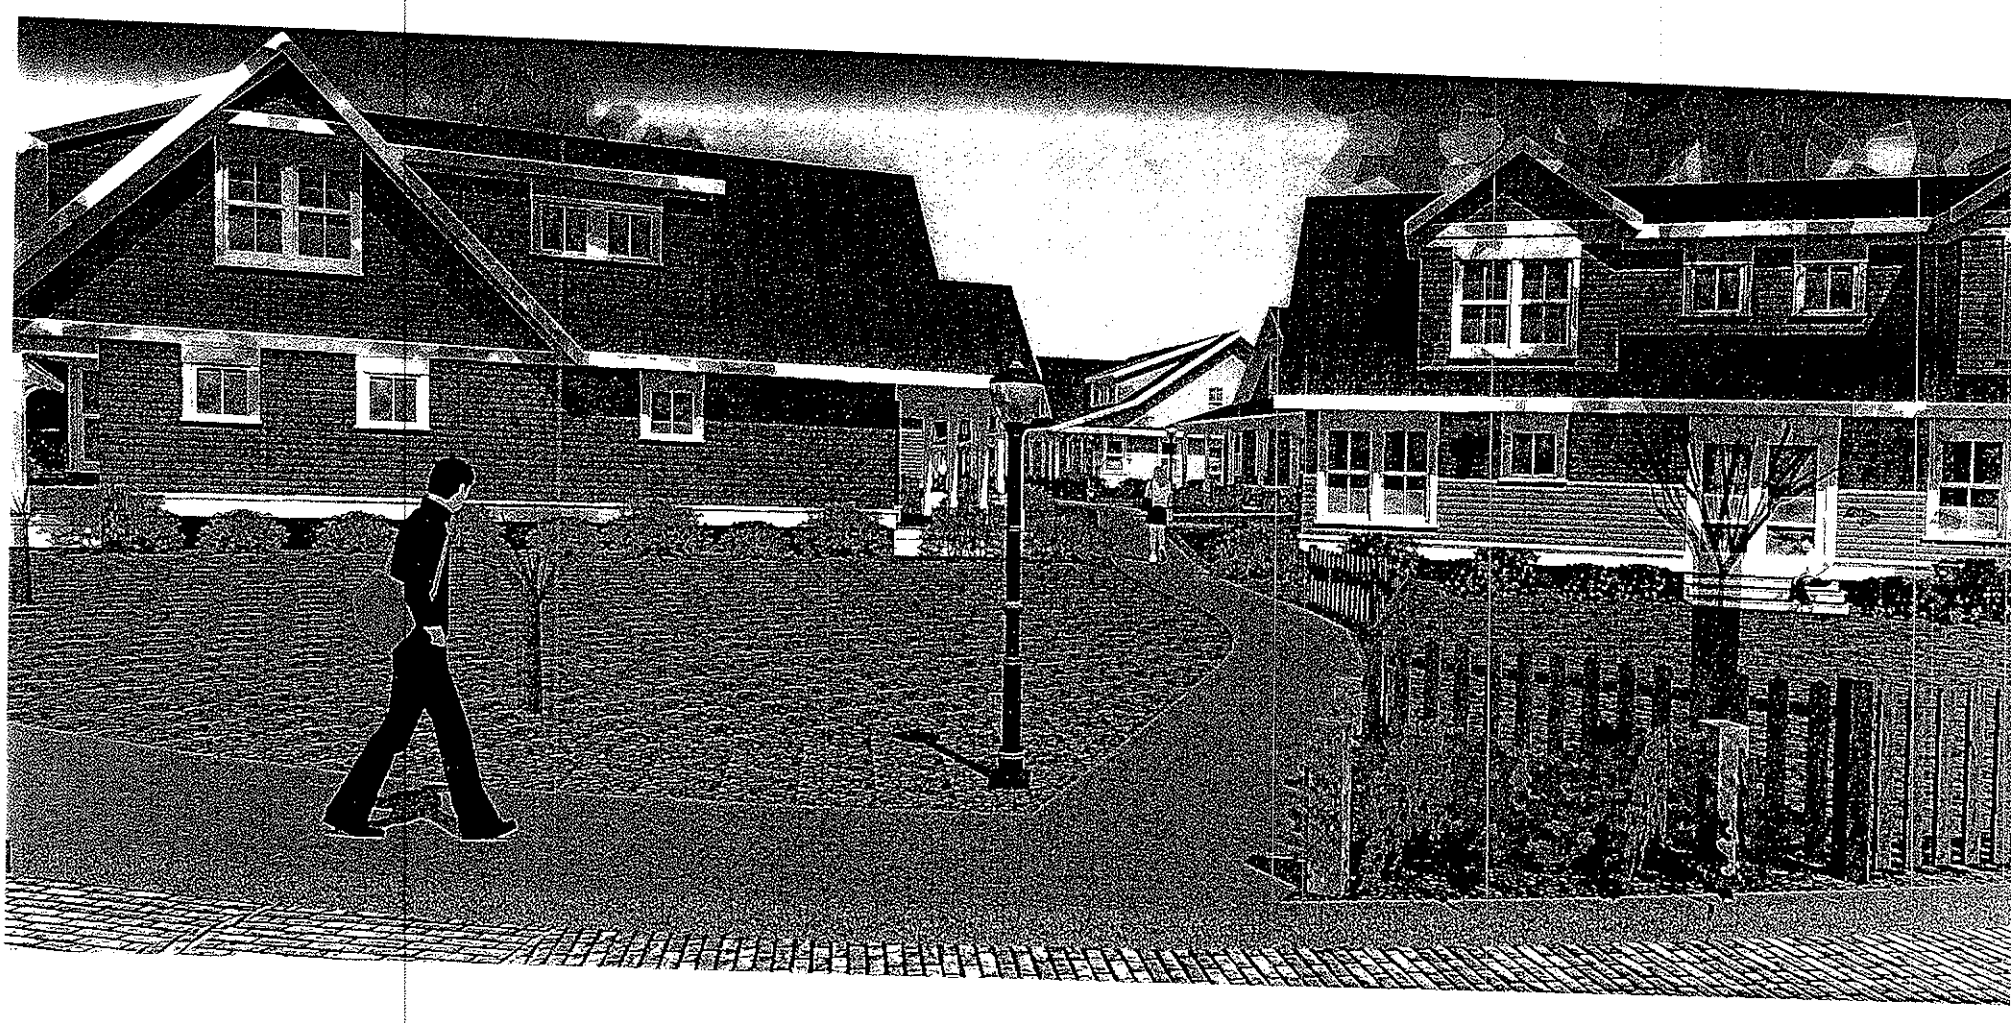

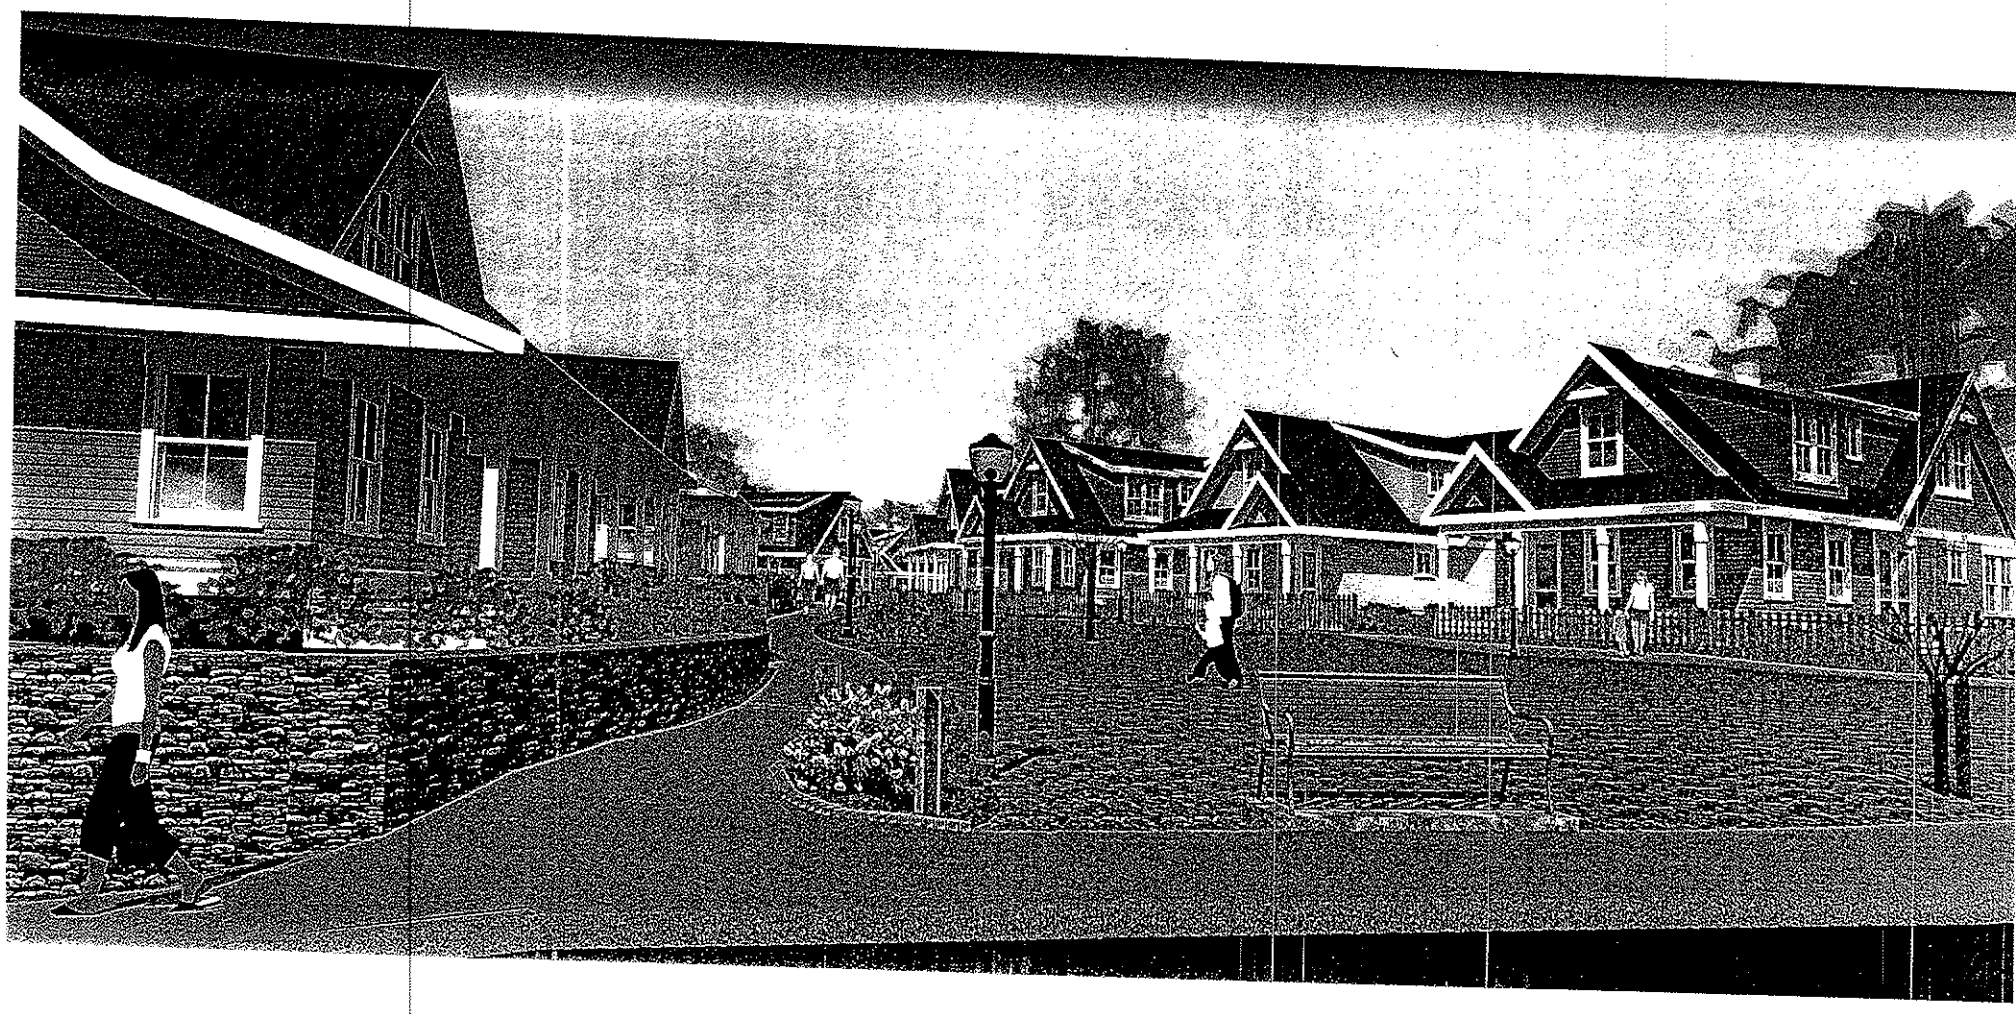

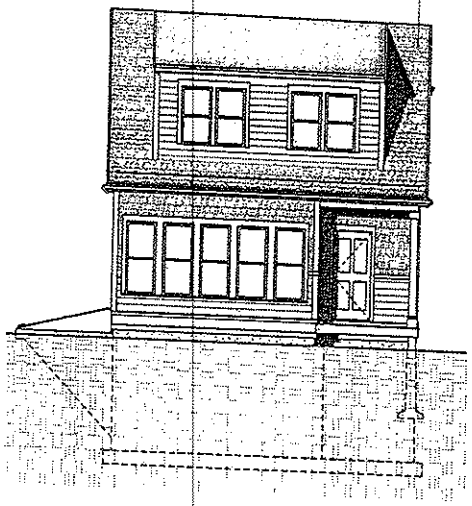

4 REAR ELEVATION
1/4" = 1'-0"

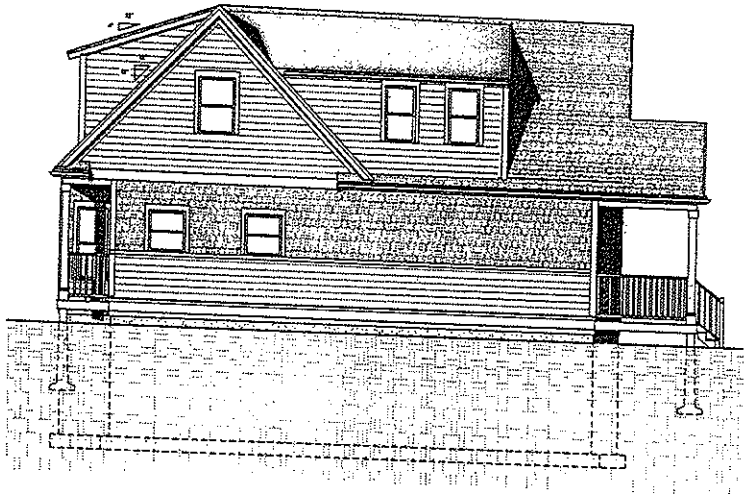

3 SIDE ELEVATION B
1/4" = 1'-0"

2 SIDE ELEVATION A
1/4" = 1'-0"

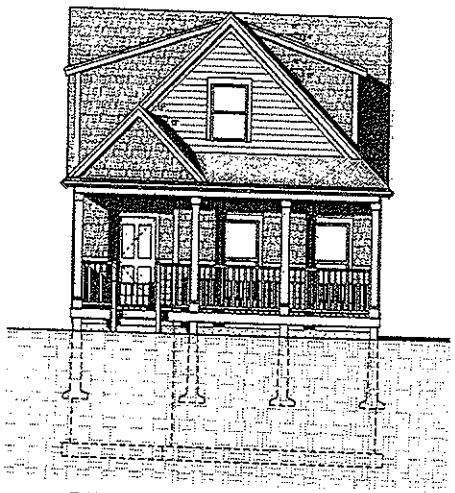

1 FRONT ELEVATION
1/4" = 1'-0"

BKA Architects, Inc.
142 Crescent Street
Brockton, MA 02302

EXTERIOR ELEVATIONS

Unit A-A
Powerhead LLC
106 & 108 Main St
Norfolk MA

Scale:	1/4" = 1'-0"
Date:	09/15/15
Drawn by:	Author
Checked by:	Checker
Project #:	214251

Drawing:

A3.1

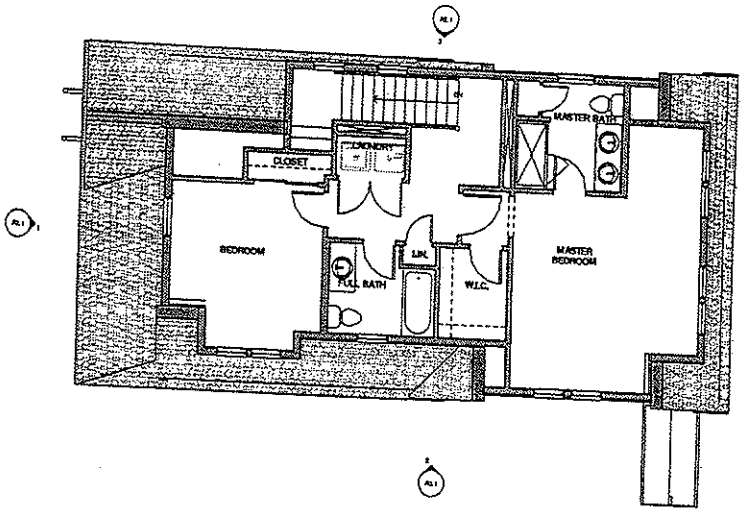

② SECOND FLOOR PLAN
1/4" = 1'-0"

1024 SQ. FT.

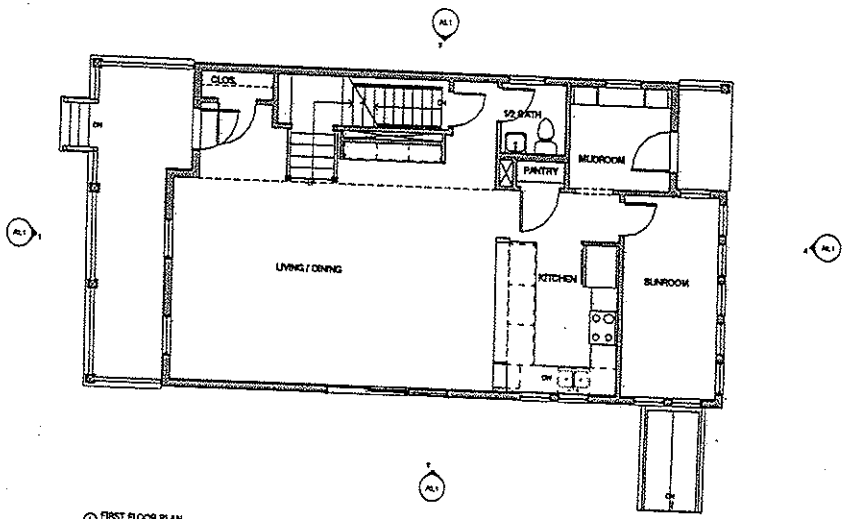

① FIRST FLOOR PLAN
1/4" = 1'-0"

1010 SQ. FT.

TOTAL SQ. FT. = 2034

BKA Architects, Inc.
142 Crescent Street
Brockton, MA 02302

FIRST & SECOND FLOOR PLANS

Unit A-A
Powerhead LLC
106 & 108 Main St
Norfolk, MA

Scale:	1/4" = 1'-0"
Date:	07/04/05
Drawn by:	Archer
Checked by:	Checker
Project #:	11-051

Drawing:
A1.1

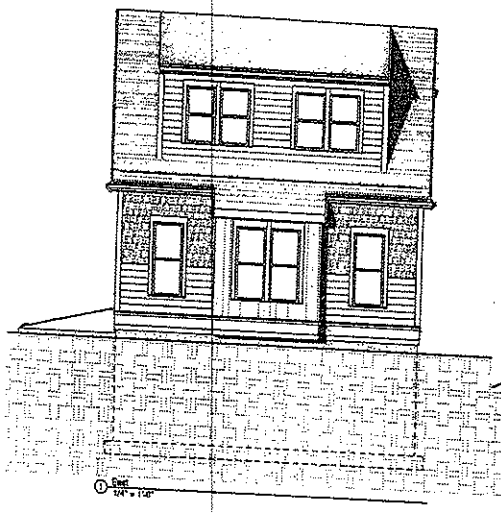

1 East
1/4" = 1'-0"

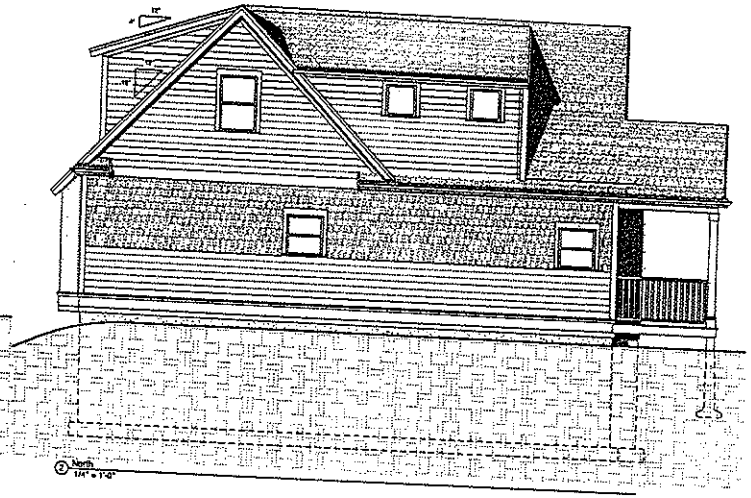

2 North
1/4" = 1'-0"

3 South
1/4" = 1'-0"

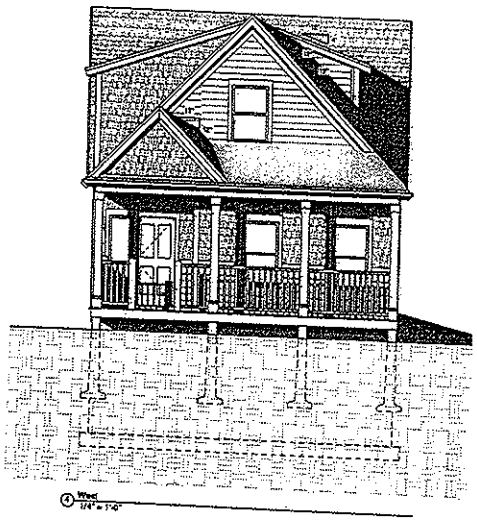

4 West
1/4" = 1'-0"

BKA Architects, Inc.
142 Crescent Street
Brookline, MA 02202

EXTERIOR ELEVATIONS

Unit A-B
Powerhead LLC
106 & 108 Main St
Norfolk MA

Scale:	1/4" = 1'-0"
Date:	10/05/15
Drawn by:	Author
Checked by:	Checker
Project #:	214251

Drawing:
A3.1

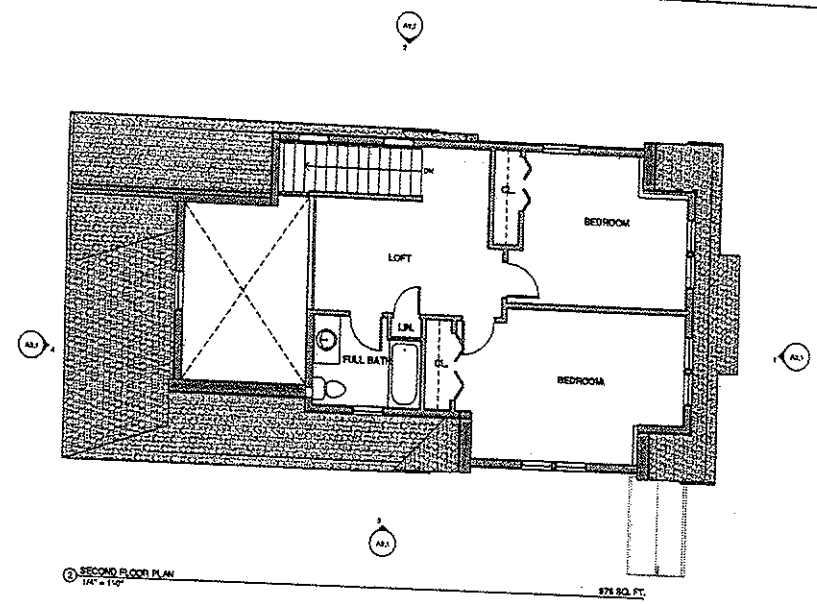

2 SECOND FLOOR PLAN
1/4" = 1'-0"
976 SQ. FT.

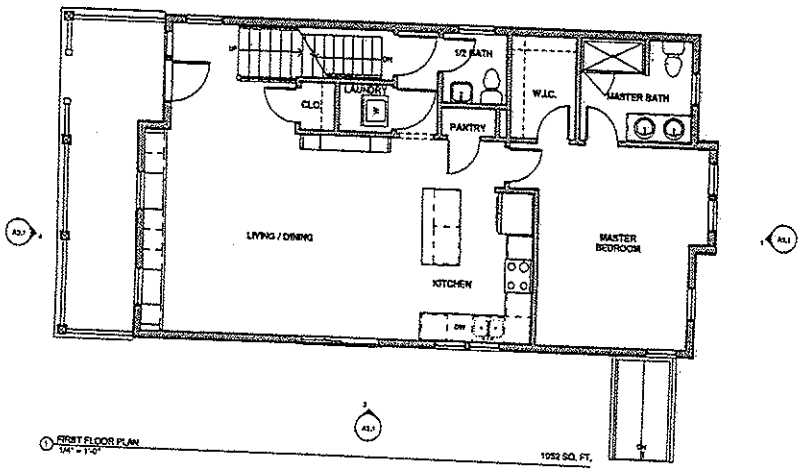

1 FIRST FLOOR PLAN
1/4" = 1'-0"
1052 SQ. FT.

TOTAL SQ. FT. - 2028

BKA Architects, Inc.
142 Crescent Street
Brockton, MA 02302

FIRST & SECOND FLOOR PLANS

Unit A-B
Powerhead LLC
108 & 108 Main St
Norfolk MA

Scale:	1/4" = 1'-0"
Date:	02/04/15
Drawn by:	Author
Checked by:	Checker
Project #:	214251

Drawing:
A1.1

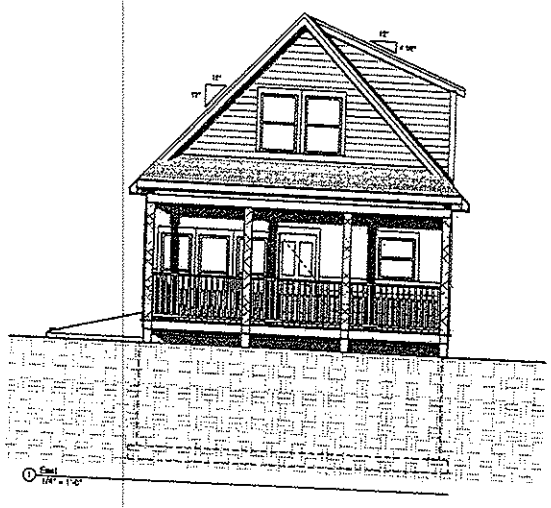

1 East
1/4" = 1'-0"

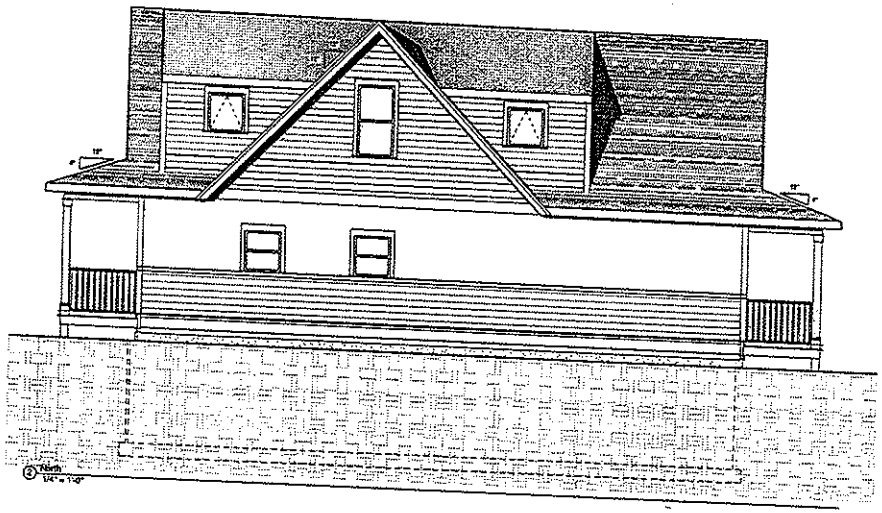

2 North
1/4" = 1'-0"

3 South
1/4" = 1'-0"

4 West
1/4" = 1'-0"

BKA Architects, Inc.
142 Crescent Street
Brockton, MA 02202

EXTERIOR ELEVATIONS

Unit B
Powerhead LLC
106 & 108 Main St
Norfolk MA

Scale:	1/4" = 1'-0"
Date:	10/05/15
Drawn by:	Author
Checked by:	Checker
Project #:	214251

Drawing:

A3.1

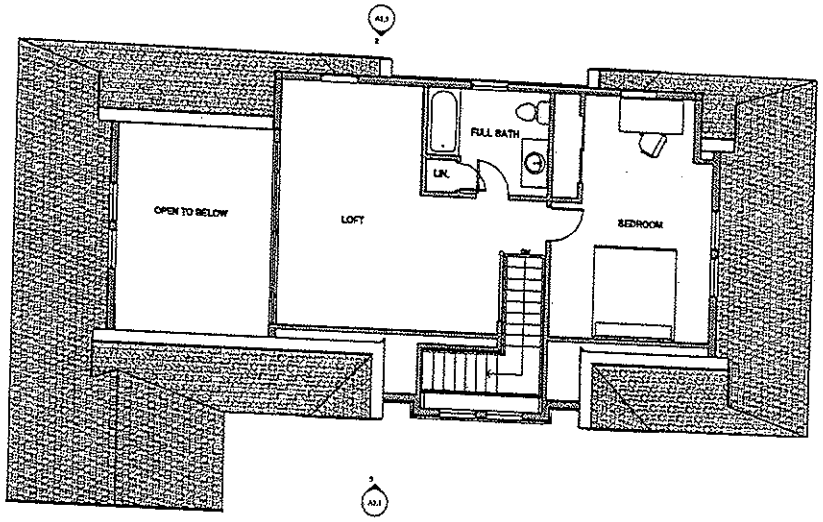

② SECOND FLOOR PLAN B-A
1/4" = 1'-0"
1168 SQ.FT.

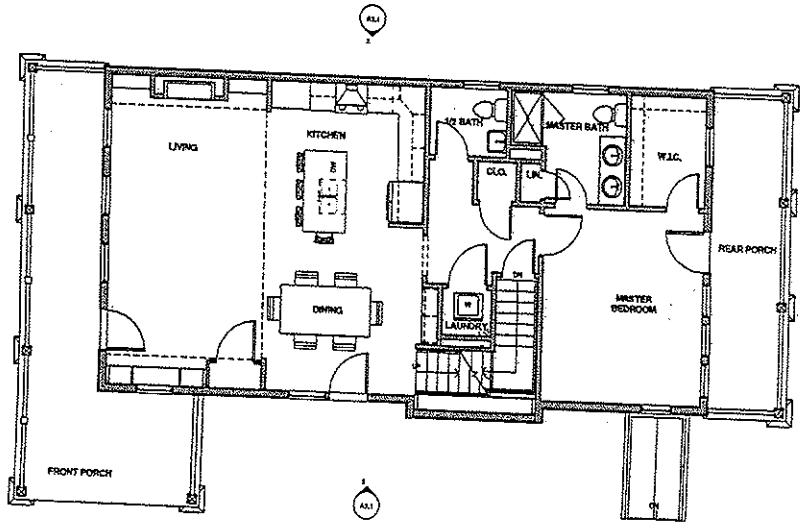

① FIRST FLOOR PLAN B-A
1/4" = 1'-0"
1168 SQ.FT.

TOTAL SQ. FT. - 2336

BKA Architects, Inc.
142 Crescent Street
Brookline, MA 02202

FIRST & SECOND FLOOR PLANS

Unit B
Powerhead LLC
106 & 108 Main St
Norfolk MA

Scale:	1/4" = 1'-0"
Date:	5/13/16
Drawn by:	Author
Checked by:	Checker
Project:	214231

Drawing
A1.1

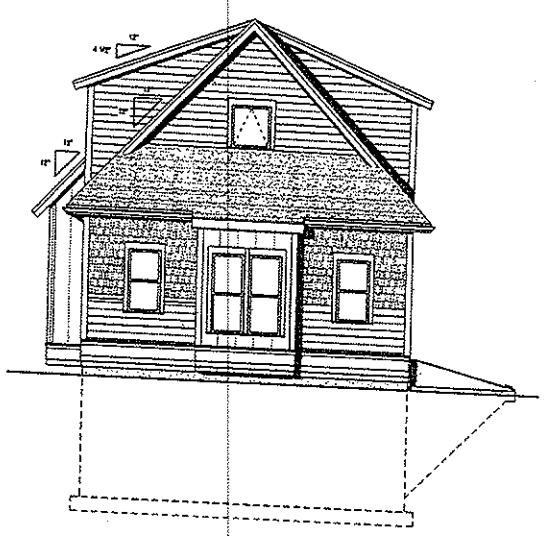

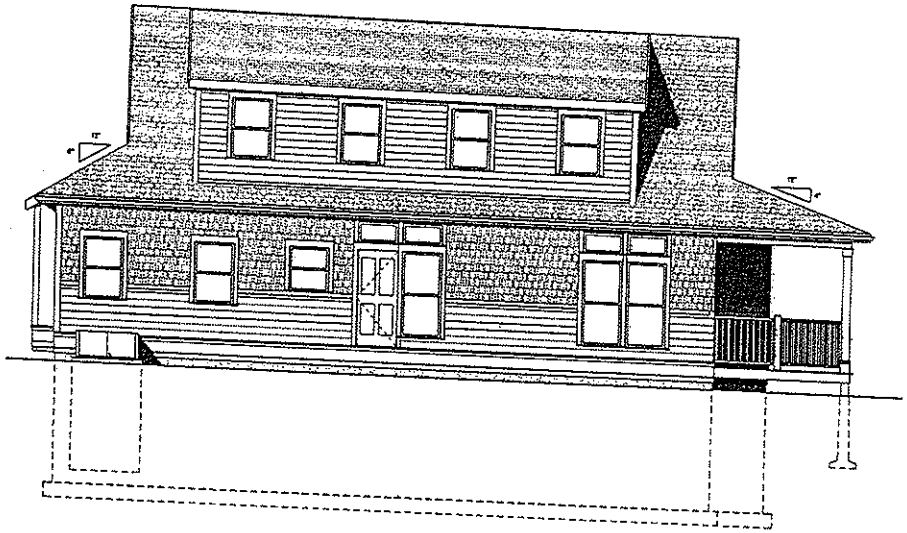

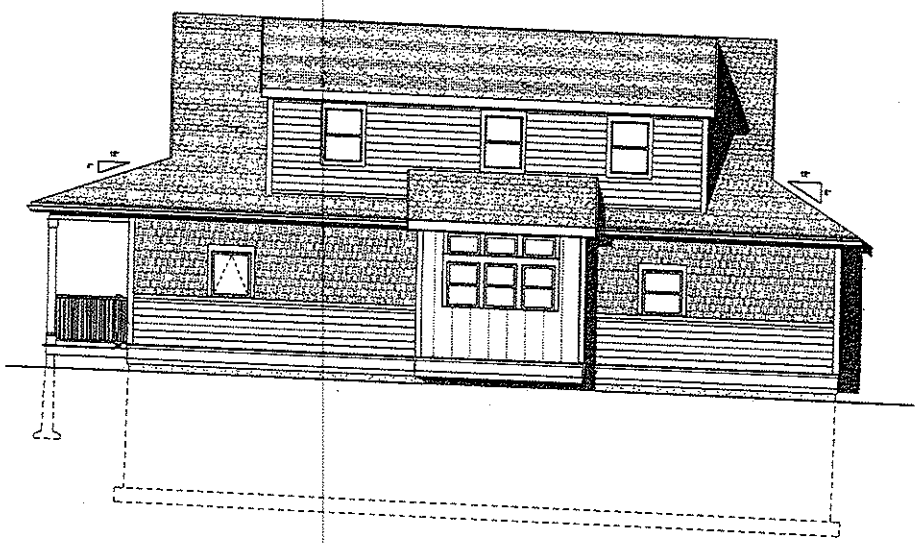

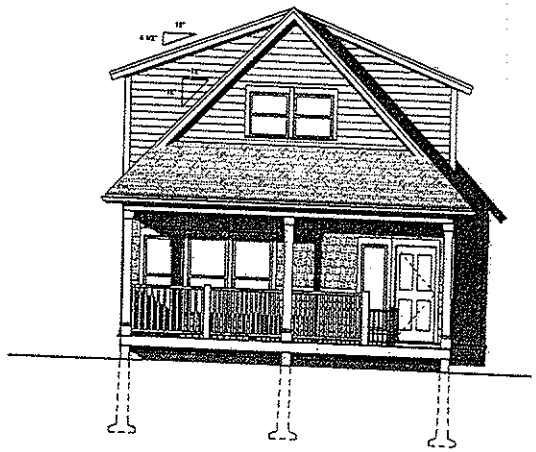

bka

BKA Architects, Inc.

142 Crescent Street
Brockton, MA 02302

Unit C
Powerhead LLC

Scale:	1/4" = 1'-0"
Date:	10/5/15
Drawn by:	Author
Checked by:	Checker
Project #:	214251

Drawing:

A3.1

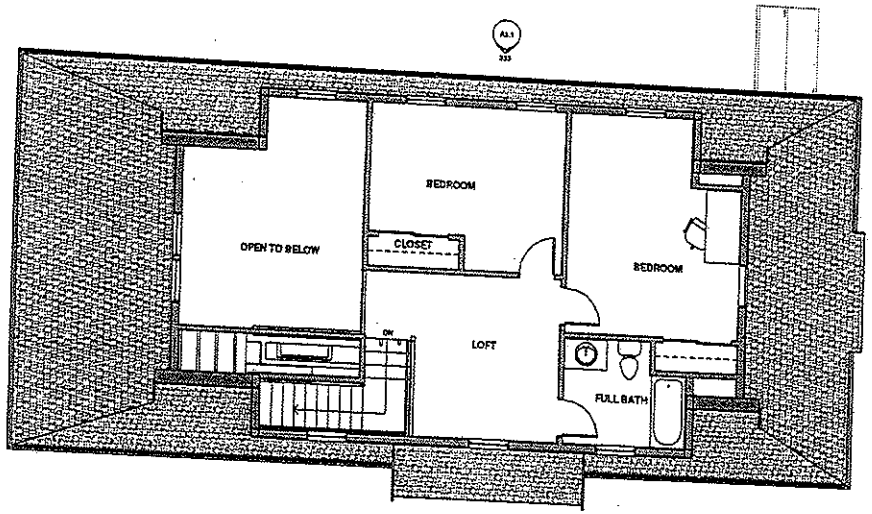

1 SECOND FLOOR PLAN
1/4" = 1'-0"

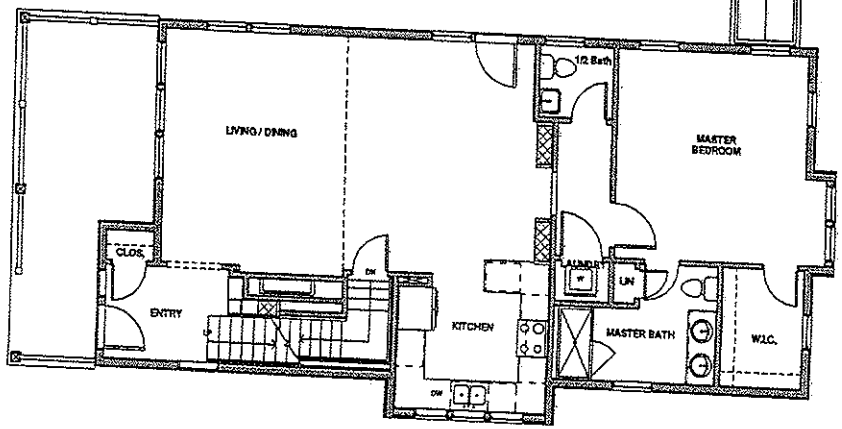

2 FIRST FLOOR PLAN
1/4" = 1'-0"

TOTAL SQ. FT. - 3163

BKA Architects, Inc.
142 Crescent Street
Brockton, MA 02302

FIRST & SECOND FLOOR PLANS

Unit C
Powerhead LLC
108 & 108 Main St
Norfolk MA

Scale:	1/4" = 1'-0"
Date:	01/07/14
Drawn by:	Author
Checked by:	Checker
Project #:	214051

Drawing:

A1.1