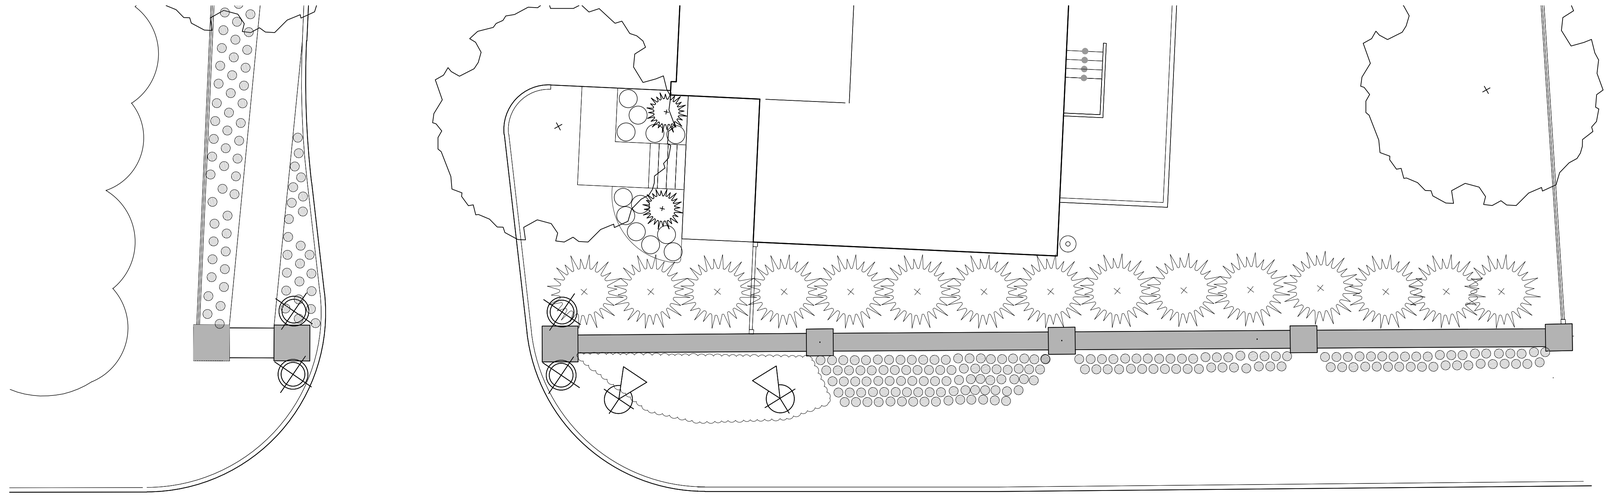

2 ENTRY PLAN

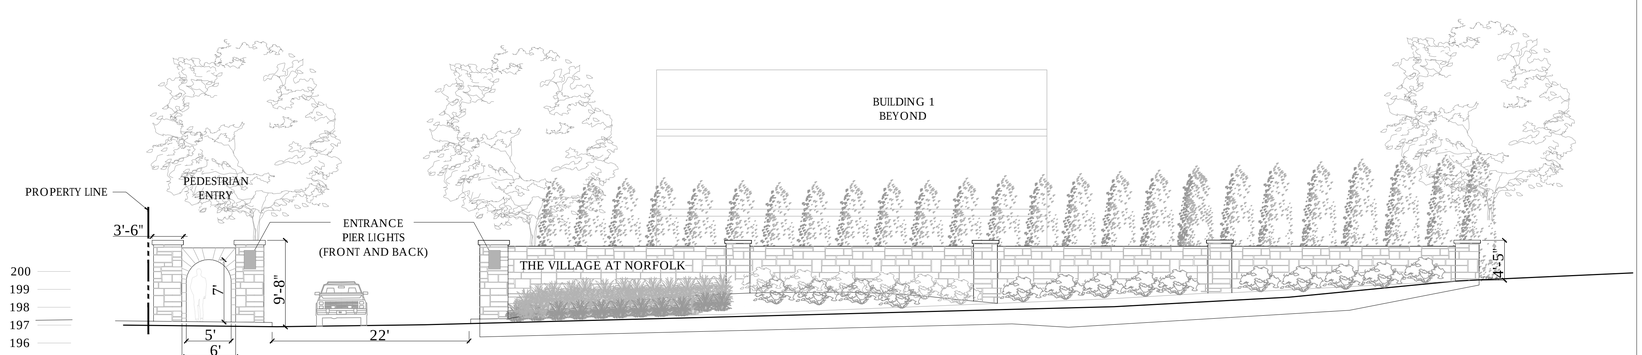

1 ENTRY ELEVATION

NORTH

RYAN ASSOCIATES
Building 4
144 Moody Street
Waltham, MA 02453
ph: 781.314.0401
fx: 781.314.0151

THE VILLAGE AT NORFOLK
Norfolk, Massachusetts

ENTRY ELEVATION
SCALE: 1" = 10'-0"

ISSUED		
1	05-10-17	ZBA SUBMITTAL
2		
3		
4		
5		
6		

L-2.1