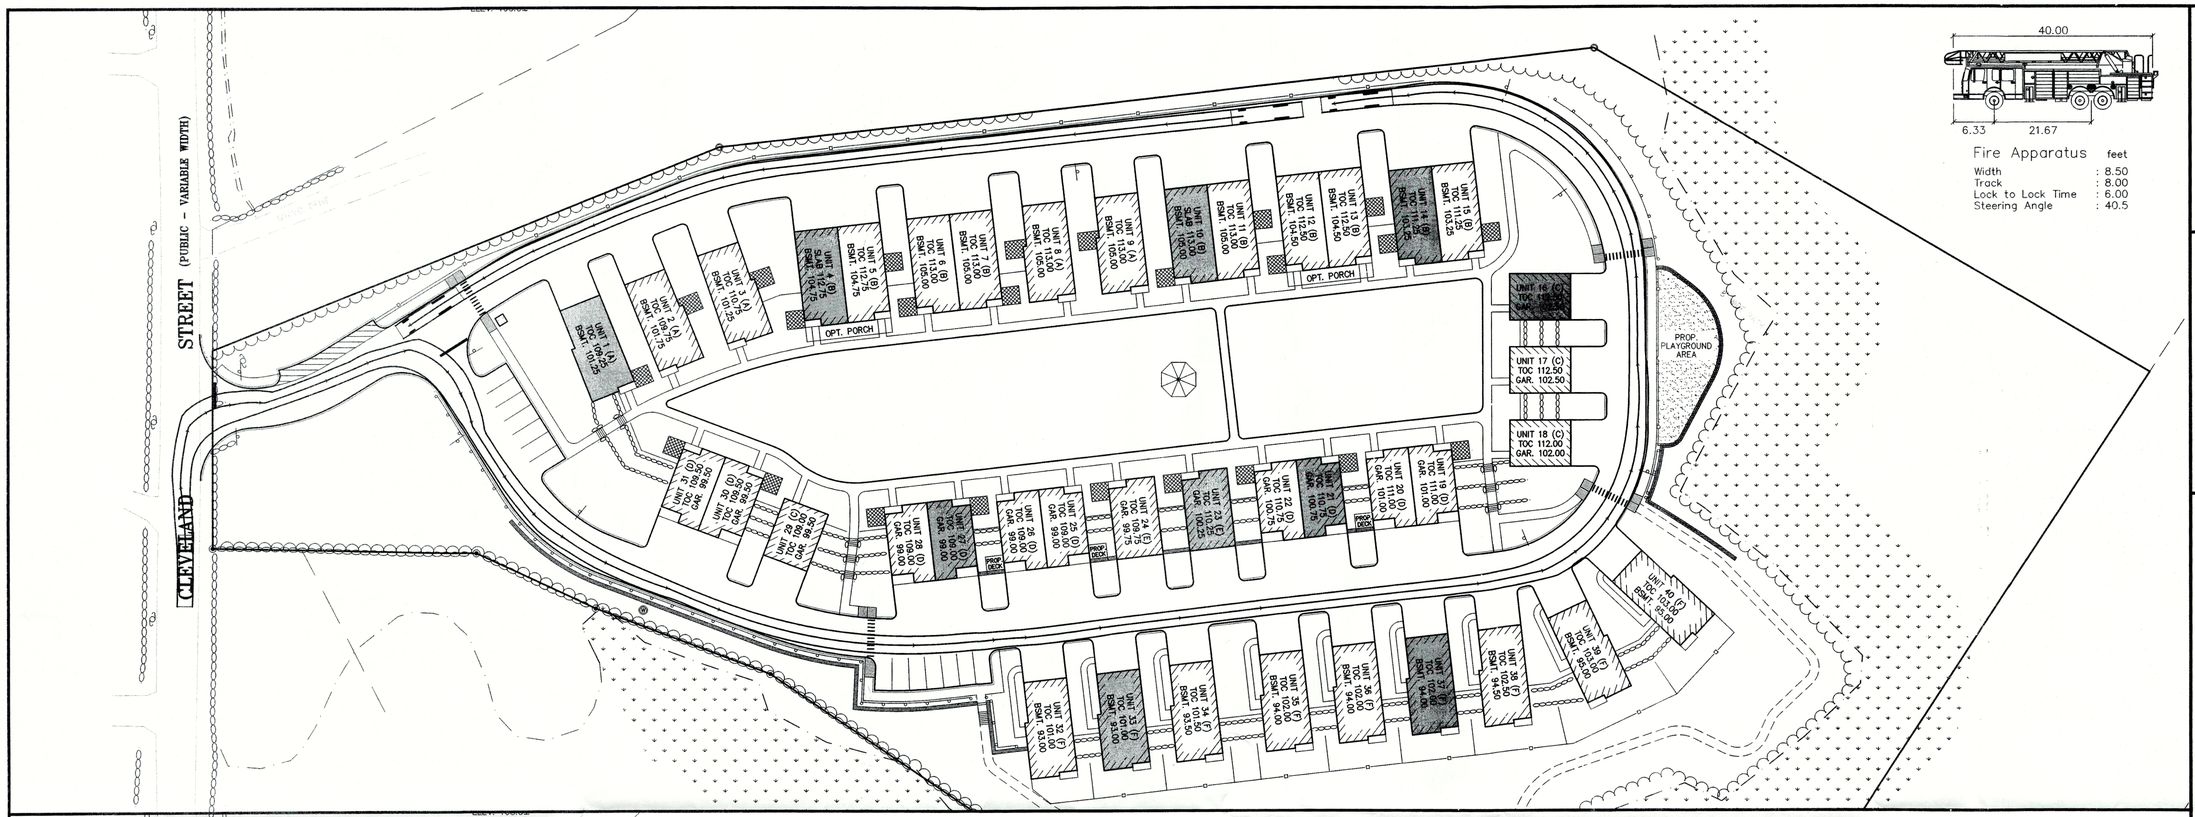

Fire Apparatus feet

Width	: 8.50
Track	: 8.00
Lock to Lock Time	: 6.00
Steering Angle	: 40.5

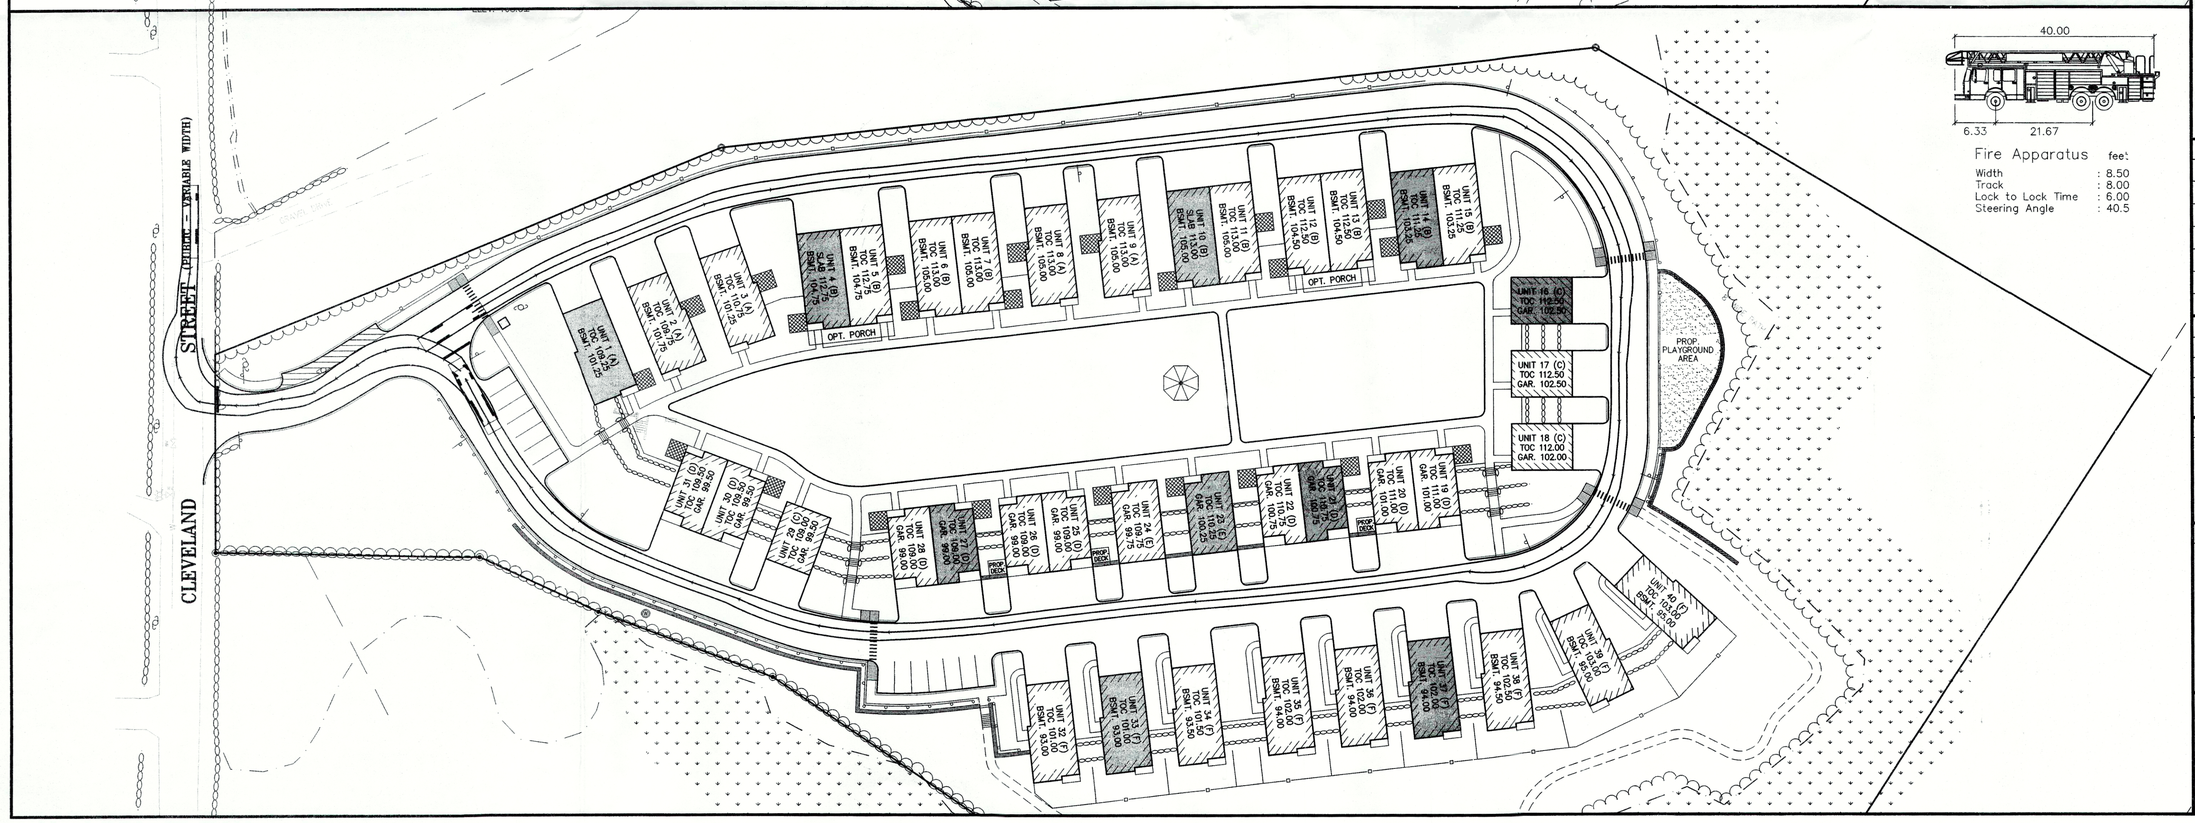

Fire Apparatus feet

Width	: 8.50
Track	: 8.00
Lock to Lock Time	: 6.00
Steering Angle	: 40.5

ASE

Andrews Survey & Engineering, Inc.
Land Surveying - Civil Engineering - Site Planning

P.O. Box 312, 104 Mendon Street
Uxbridge, Massachusetts 01569
P: 508-278-3897 F: 508-278-2289

500 East Washington Street
North Attleboro, Massachusetts 02760
P: 508-316-0452 F: 508-316-0963

NOTES:
1. FIRE TRUCK DIMENSIONS TAKEN FROM NEARBY TOWN PROVIDED SPECIFICATIONS.
2. AUTOTURN SOFTWARE WAS UTILIZED TO PROVIDE PATH ANALYSIS AND TURN SIMULATION.

PROJECT: LAKELAND FARMS
TOWNHOUSE COMMUNITY
84 CLEVELAND STREET
NORFOLK, MA 02056

APPLICANT: LAKELAND FARMS, LLC
84 CLEVELAND STREET
NORFOLK, MA 02056

REVISIONS

NO.	DATE	DESCRIPTION

CAD FILE	.\dwg\2014-111_SP-R1.dwg
DRAWN BY	SJO, TRB
CHECKED BY	PBH, BJA
DATE	AUGUST 22, 2016
PROJECT NO.	2014-111

GRAPHIC SCALE

40 0 20 40 80

(IN FEET)
1 inch = 40 feet

SHEET TITLE

FIRE TRUCK ACCESS PLAN

COMMONWEALTH OF MASSACHUSETTS
PAUL B. HUTNAK
CIVIL
No. 45872
REGISTERED PROFESSIONAL ENGINEER
8-24-16

DRAWING NO.

EX-1

2016 © COPYRIGHT ANDREWS SURVEY & ENGINEERING, INC.