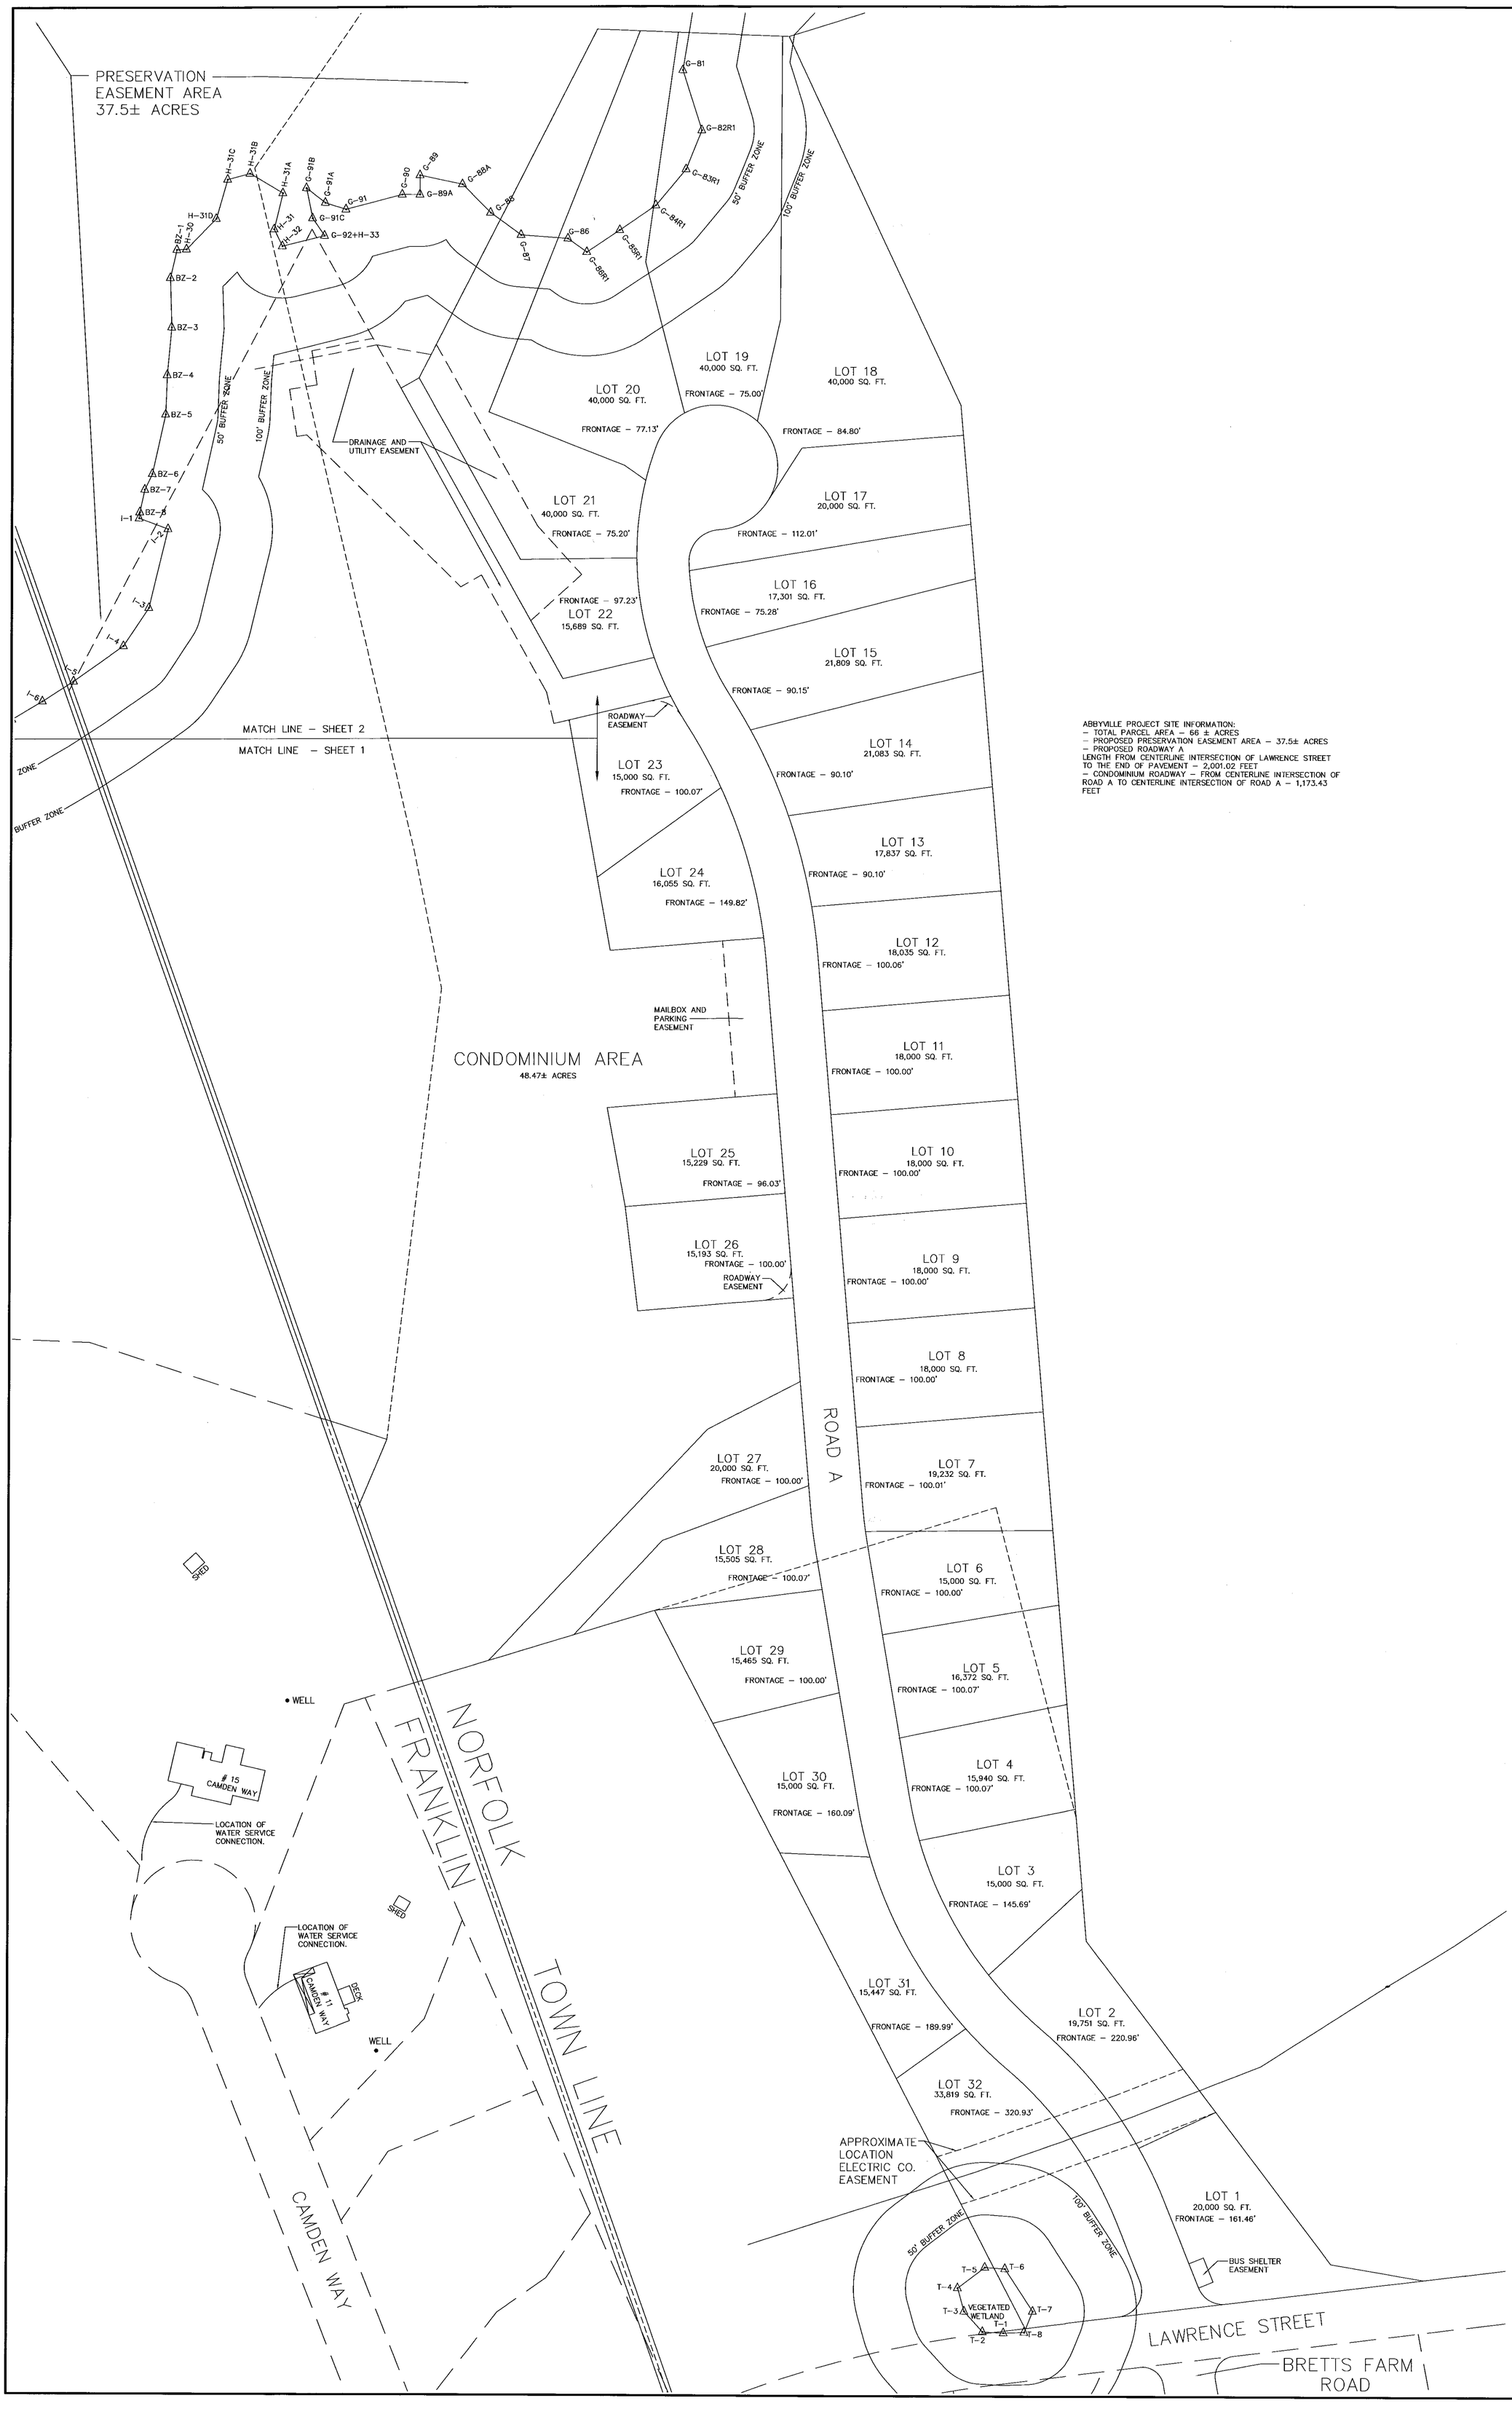

ABBYVILLE PROJECT SITE INFORMATION:
- TOTAL PARCEL AREA – 66 ± ACRES
- PROPOSED PRESERVATION EASEMENT AREA – 37.5± ACRES
- PROPOSED ROADWAY A
LENGTH FROM CENTERLINE INTERSECTION OF LAWRENCE STREET TO THE END OF PAVEMENT – 2,001.02 FEET
- CONDOMINIUM ROADWAY – FROM CENTERLINE INTERSECTION OF ROAD A TO CENTERLINE INTERSECTION OF ROAD A – 1,173.43 FEET

GRAPHIC SCALE

(IN FEET)
1 inch = 50 ft.

NO.	DATE	DESCRIPTION	BY
7	8/14/20	REVISED LAYOUT	RRG
6	6/25/20	REVIEW COMMENTS	RRG
5	4/13/20	REVIEW COMMENTS	RRG
4	12/2/19	REVISED LAYOUT	RRG
3	1/24/19	COMMENTS FROM HEARING	RRG
2	1/14/19	ROAD NAMES	RRG
1	1/4/19	ROADWAY AND LOT LAYOUT	RRG

NORFOLK ZONING BOARD OF APPEALS

DATE APPROVED

DATE ENDORSED

THE PRESERVE AT ABBYVILLE
SITE LAYOUT PLAN
NORFOLK, MASSACHUSETTS
FOR
ABBYVILLE DEVELOPMENT LLC
850 FRANKLIN STREET
WRENTHAM, MASSACHUSETTS
DATE: MARCH 15, 2017
SCALE: 1" = 50'

UNITED CONSULTANTS INC.
850 FRANKLIN STREET SUITE 11D
WRENTHAM, MASSACHUSETTS 02093
508-384-6560 FAX 508-384-6566

DATE MARCH 15, 2017 | PROJECT UC 987-JULY-2020
SCALE 1" = 50' | SHEET 1 of 2

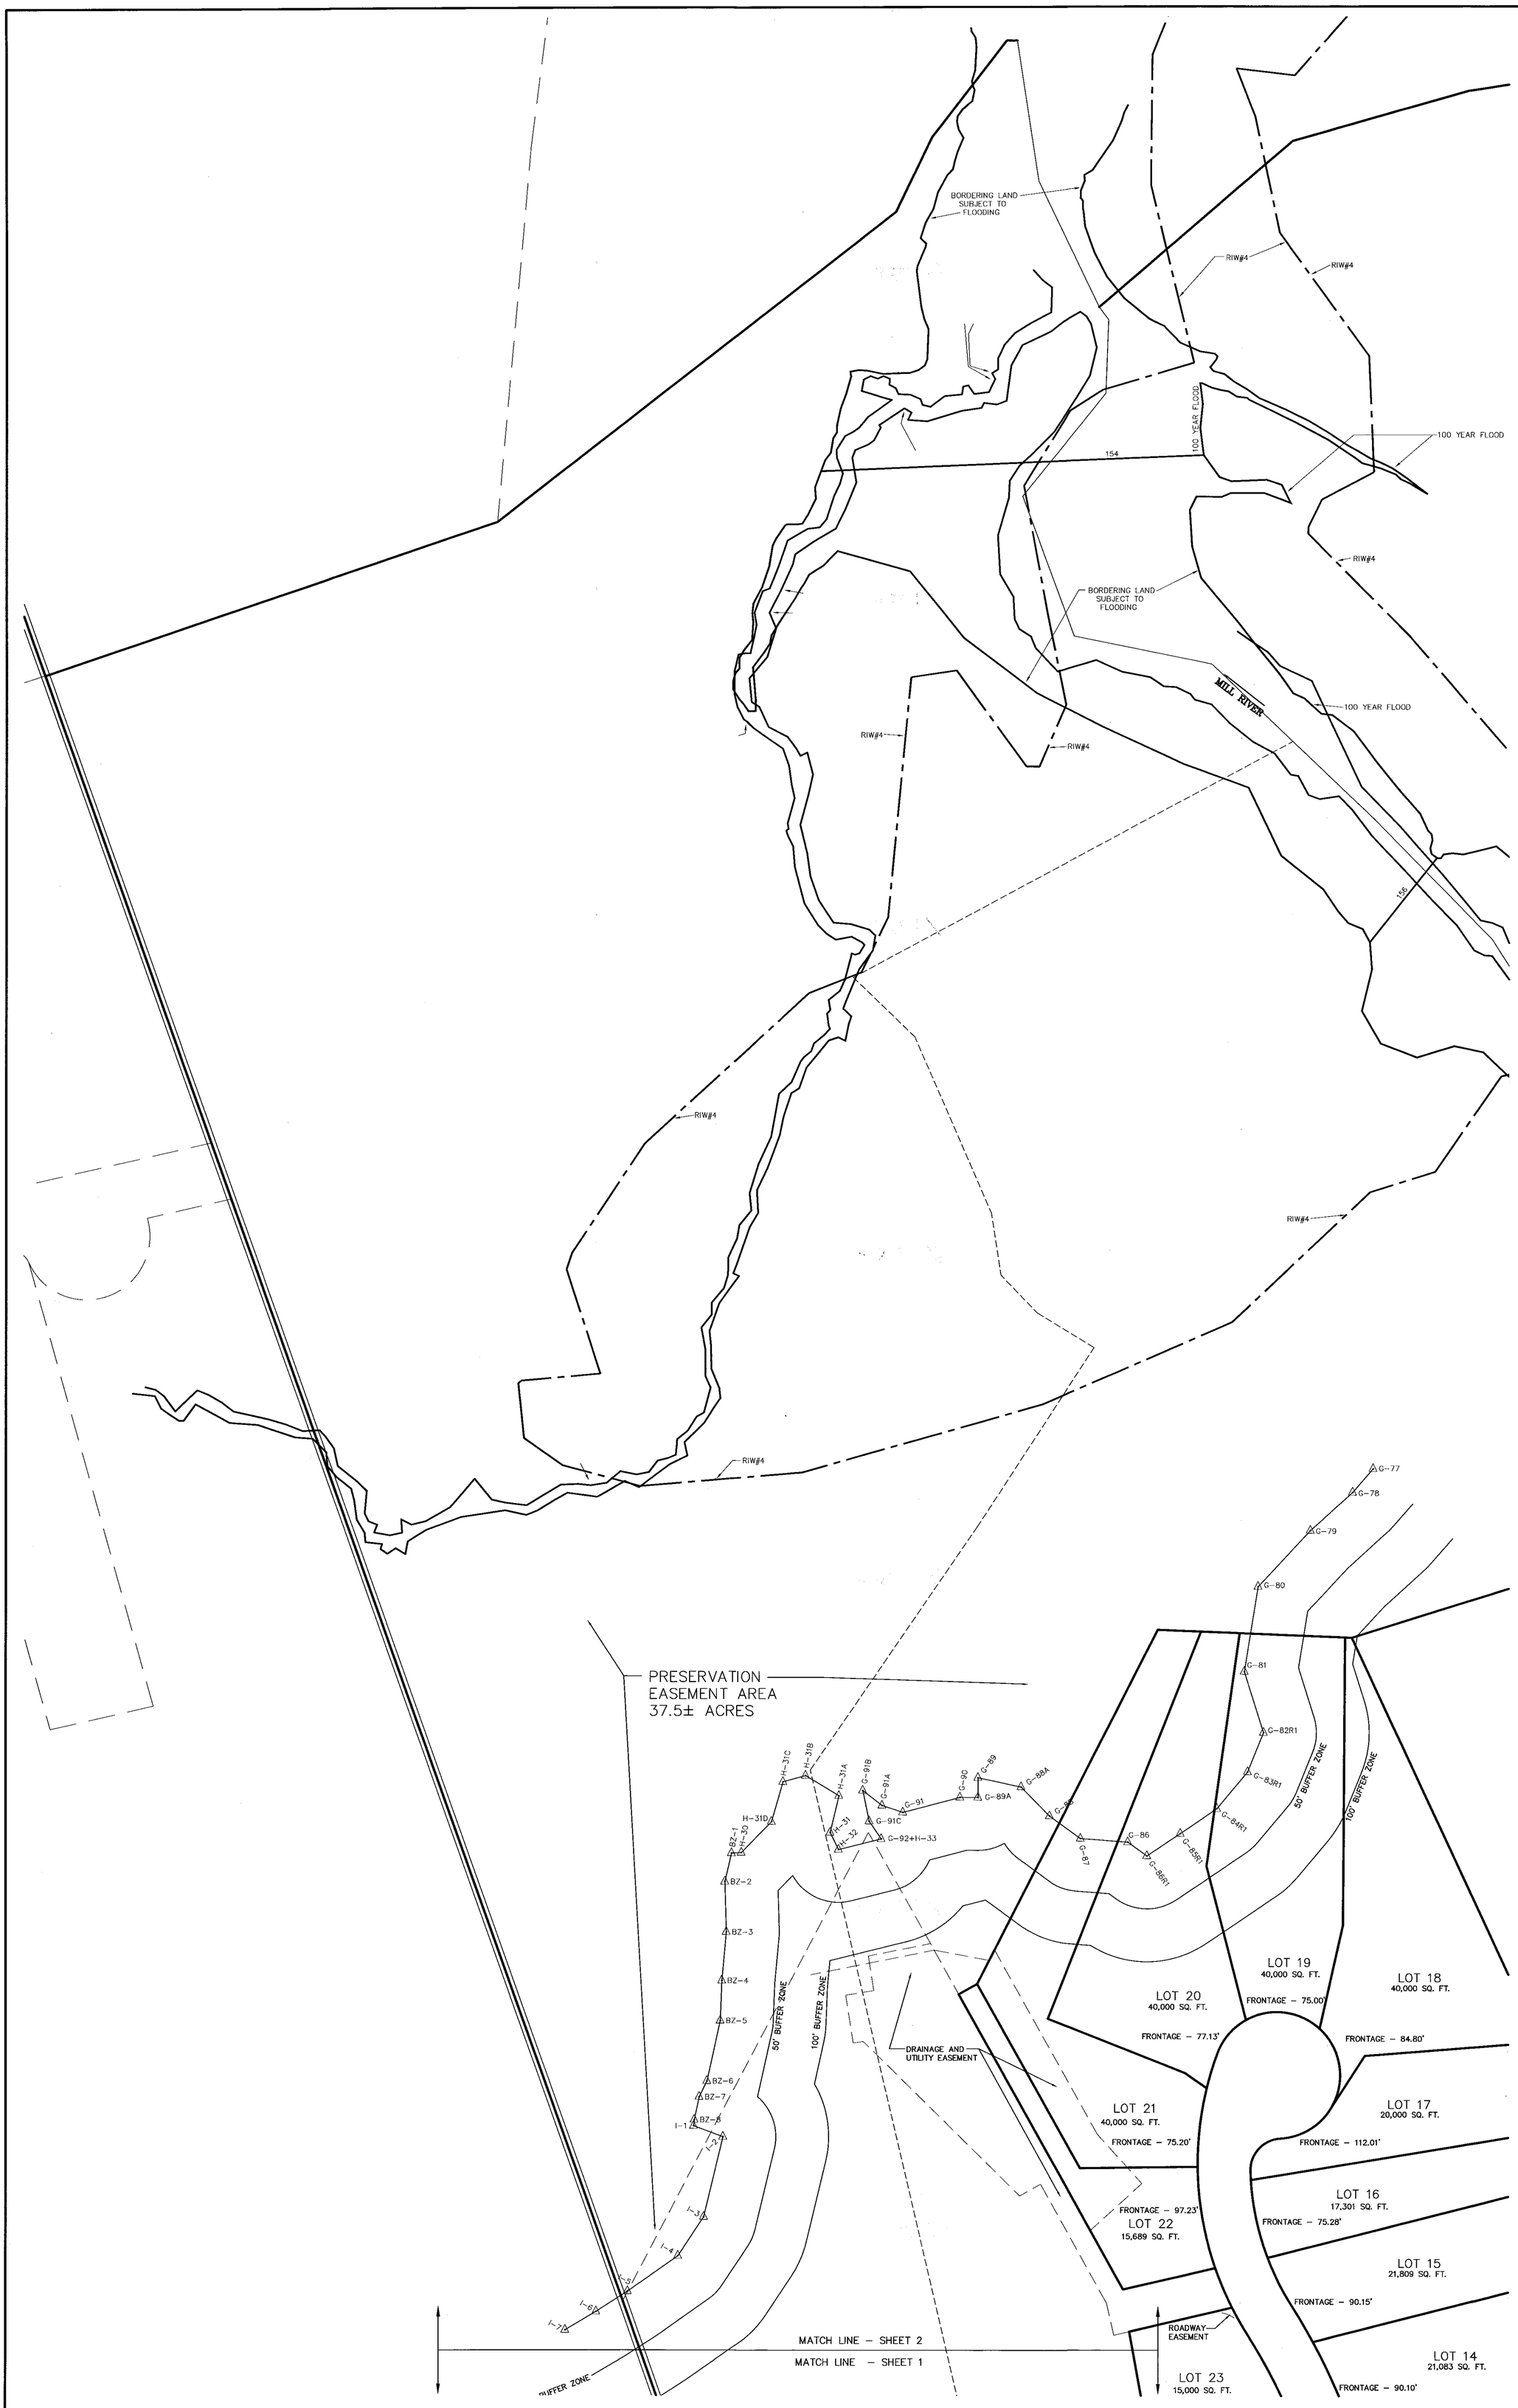

GRAPHIC SCALE

(IN FEET)
1 inch = 50 ft.

NO.	DATE	DESCRIPTION	BY
7	8/14/20	REVISED LAYOUT	RRG
6	6/25/20	REVIEW COMMENTS	RRG
5	4/13/20	REVIEW COMMENTS	RRG
4	12/2/19	REVISED LAYOUT	RRG
3	1/24/19	COMMENTS FROM HEARING	RRG
2	1/14/19	ROAD NAMES	RRG
1	1/4/19	ROADWAY AND LOT LAYOUT	RRG

NORFOLK ZONING BOARD OF APPEALS

DATE APPROVED

DATE ENDORSED

THE PRESERVE AT ABBYVILLE
SITE LAYOUT PLAN
NORFOLK, MASSACHUSETTS
FOR
ABBYVILLE DEVELOPMENT LLC
850 FRANKLIN STREET
WRENTHAM, MASSACHUSETTS
DATE: MARCH 15, 2017
SCALE: 1" = 50'

UNITED CONSULTANTS INC.
850 FRANKLIN STREET SUITE 11D
WRENTHAM, MASSACHUSETTS 02093
508-384-6560 FAX 508-384-6566

DATE	PROJECT
MARCH 15, 2017	UC 987-JULY-2020
SCALE 1" = 50'	SHEET 2 of 2