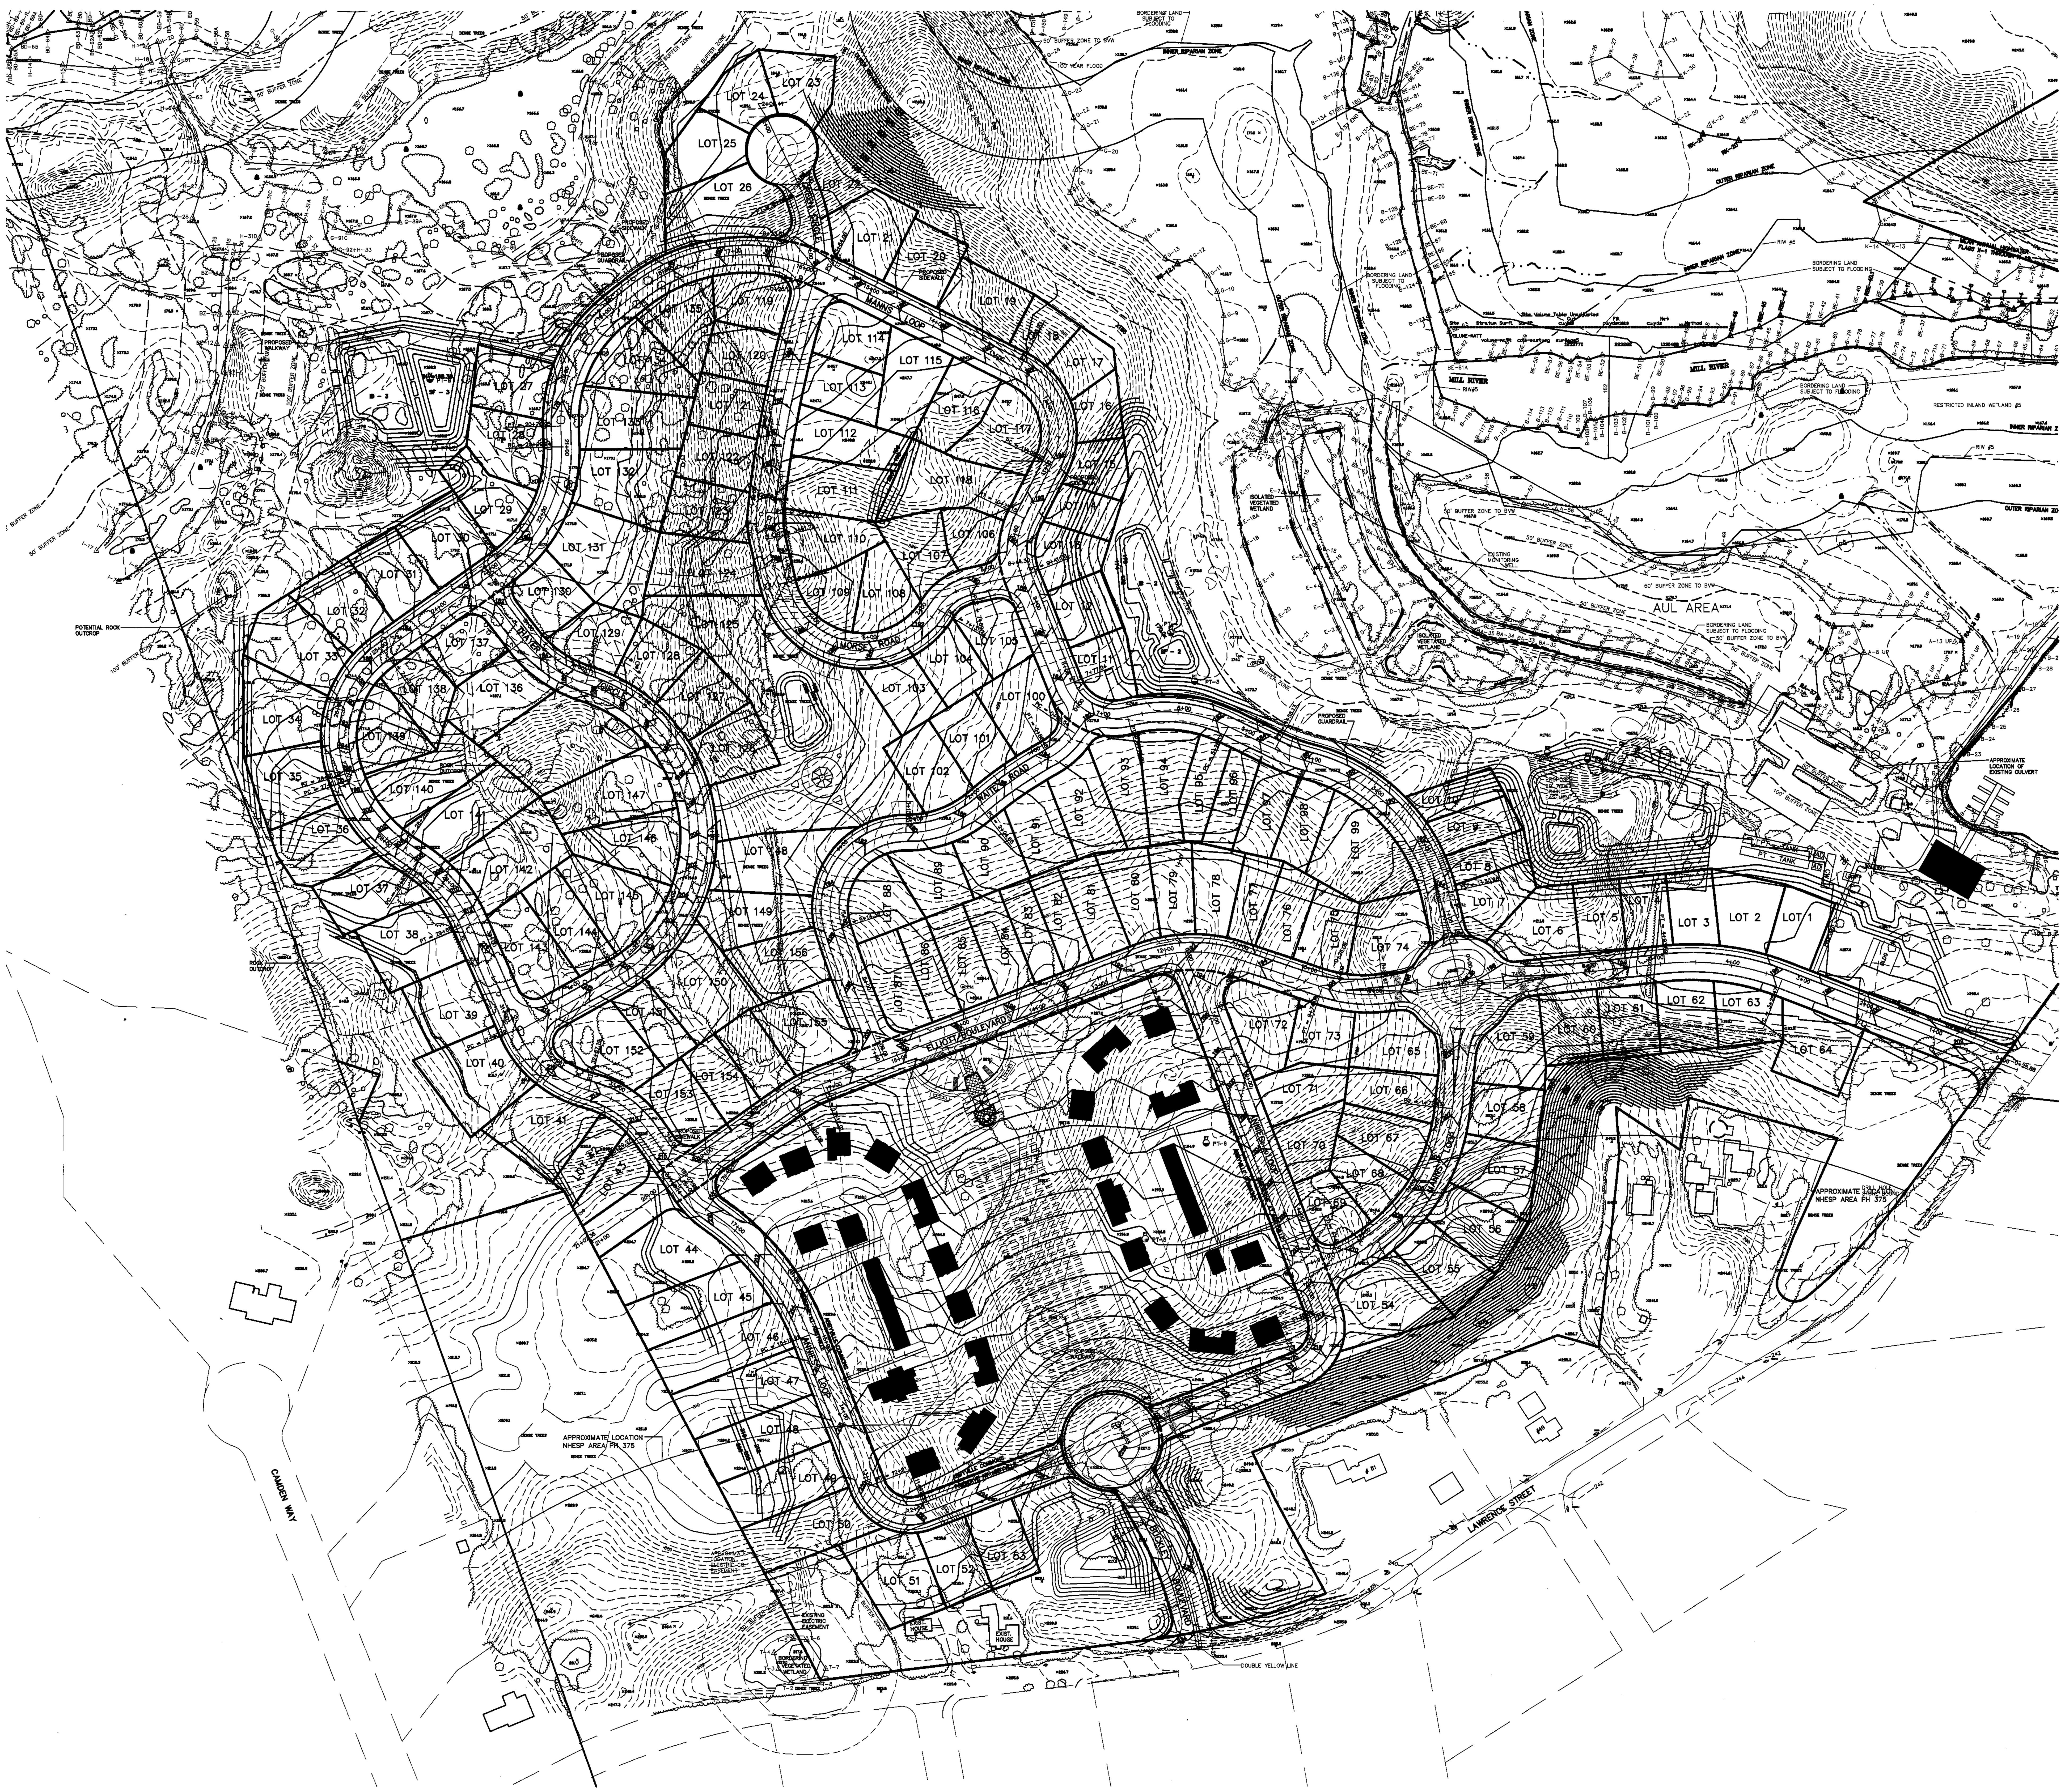

DATE		INT.
	FIELD BY:	
BK#	FIELD BOOK	PG#
11/17	CALCS BY:	RRG
11/17	DESIGNED BY:	RRG
11/17	DRAWN BY:	COMP
11/17	CHECKED BY:	CAQ

GRAPHIC SCALE

(IN FEET)
1 inch = 80 ft.

NO.	DATE	DESCRIPTION	BY

NORFOLK ZONING BOARD
OF APPEALS

DATE APPROVED

DATE ENDORSED

THE PRESERVE AT ABBYVILLE
& ABBYVILLE COMMONS
SITE LAYOUT AND GRADING PLAN
NORFOLK, MASSACHUSETTS
FOR
ABBYVILLE DEVELOPMENT, LLC.
& ABBYVILLE RESIDENTIAL, LLC
850 FRANKLIN STREET
WRENTHAM, MASSACHUSETTS
DATE: NOVEMBER 20, 2017
SCALE: 1" = 80'

UNITED CONSULTANTS INC.
850 FRANKLIN STREET SUITE 11D
WRENTHAM, MASSACHUSETTS 02093
508-384-6560 FAX 508-384-6566

DATE: NOV. 20, 2017
SCALE: 1" = 80'
PROJECT: UC987
SHEET: 1 OF 1