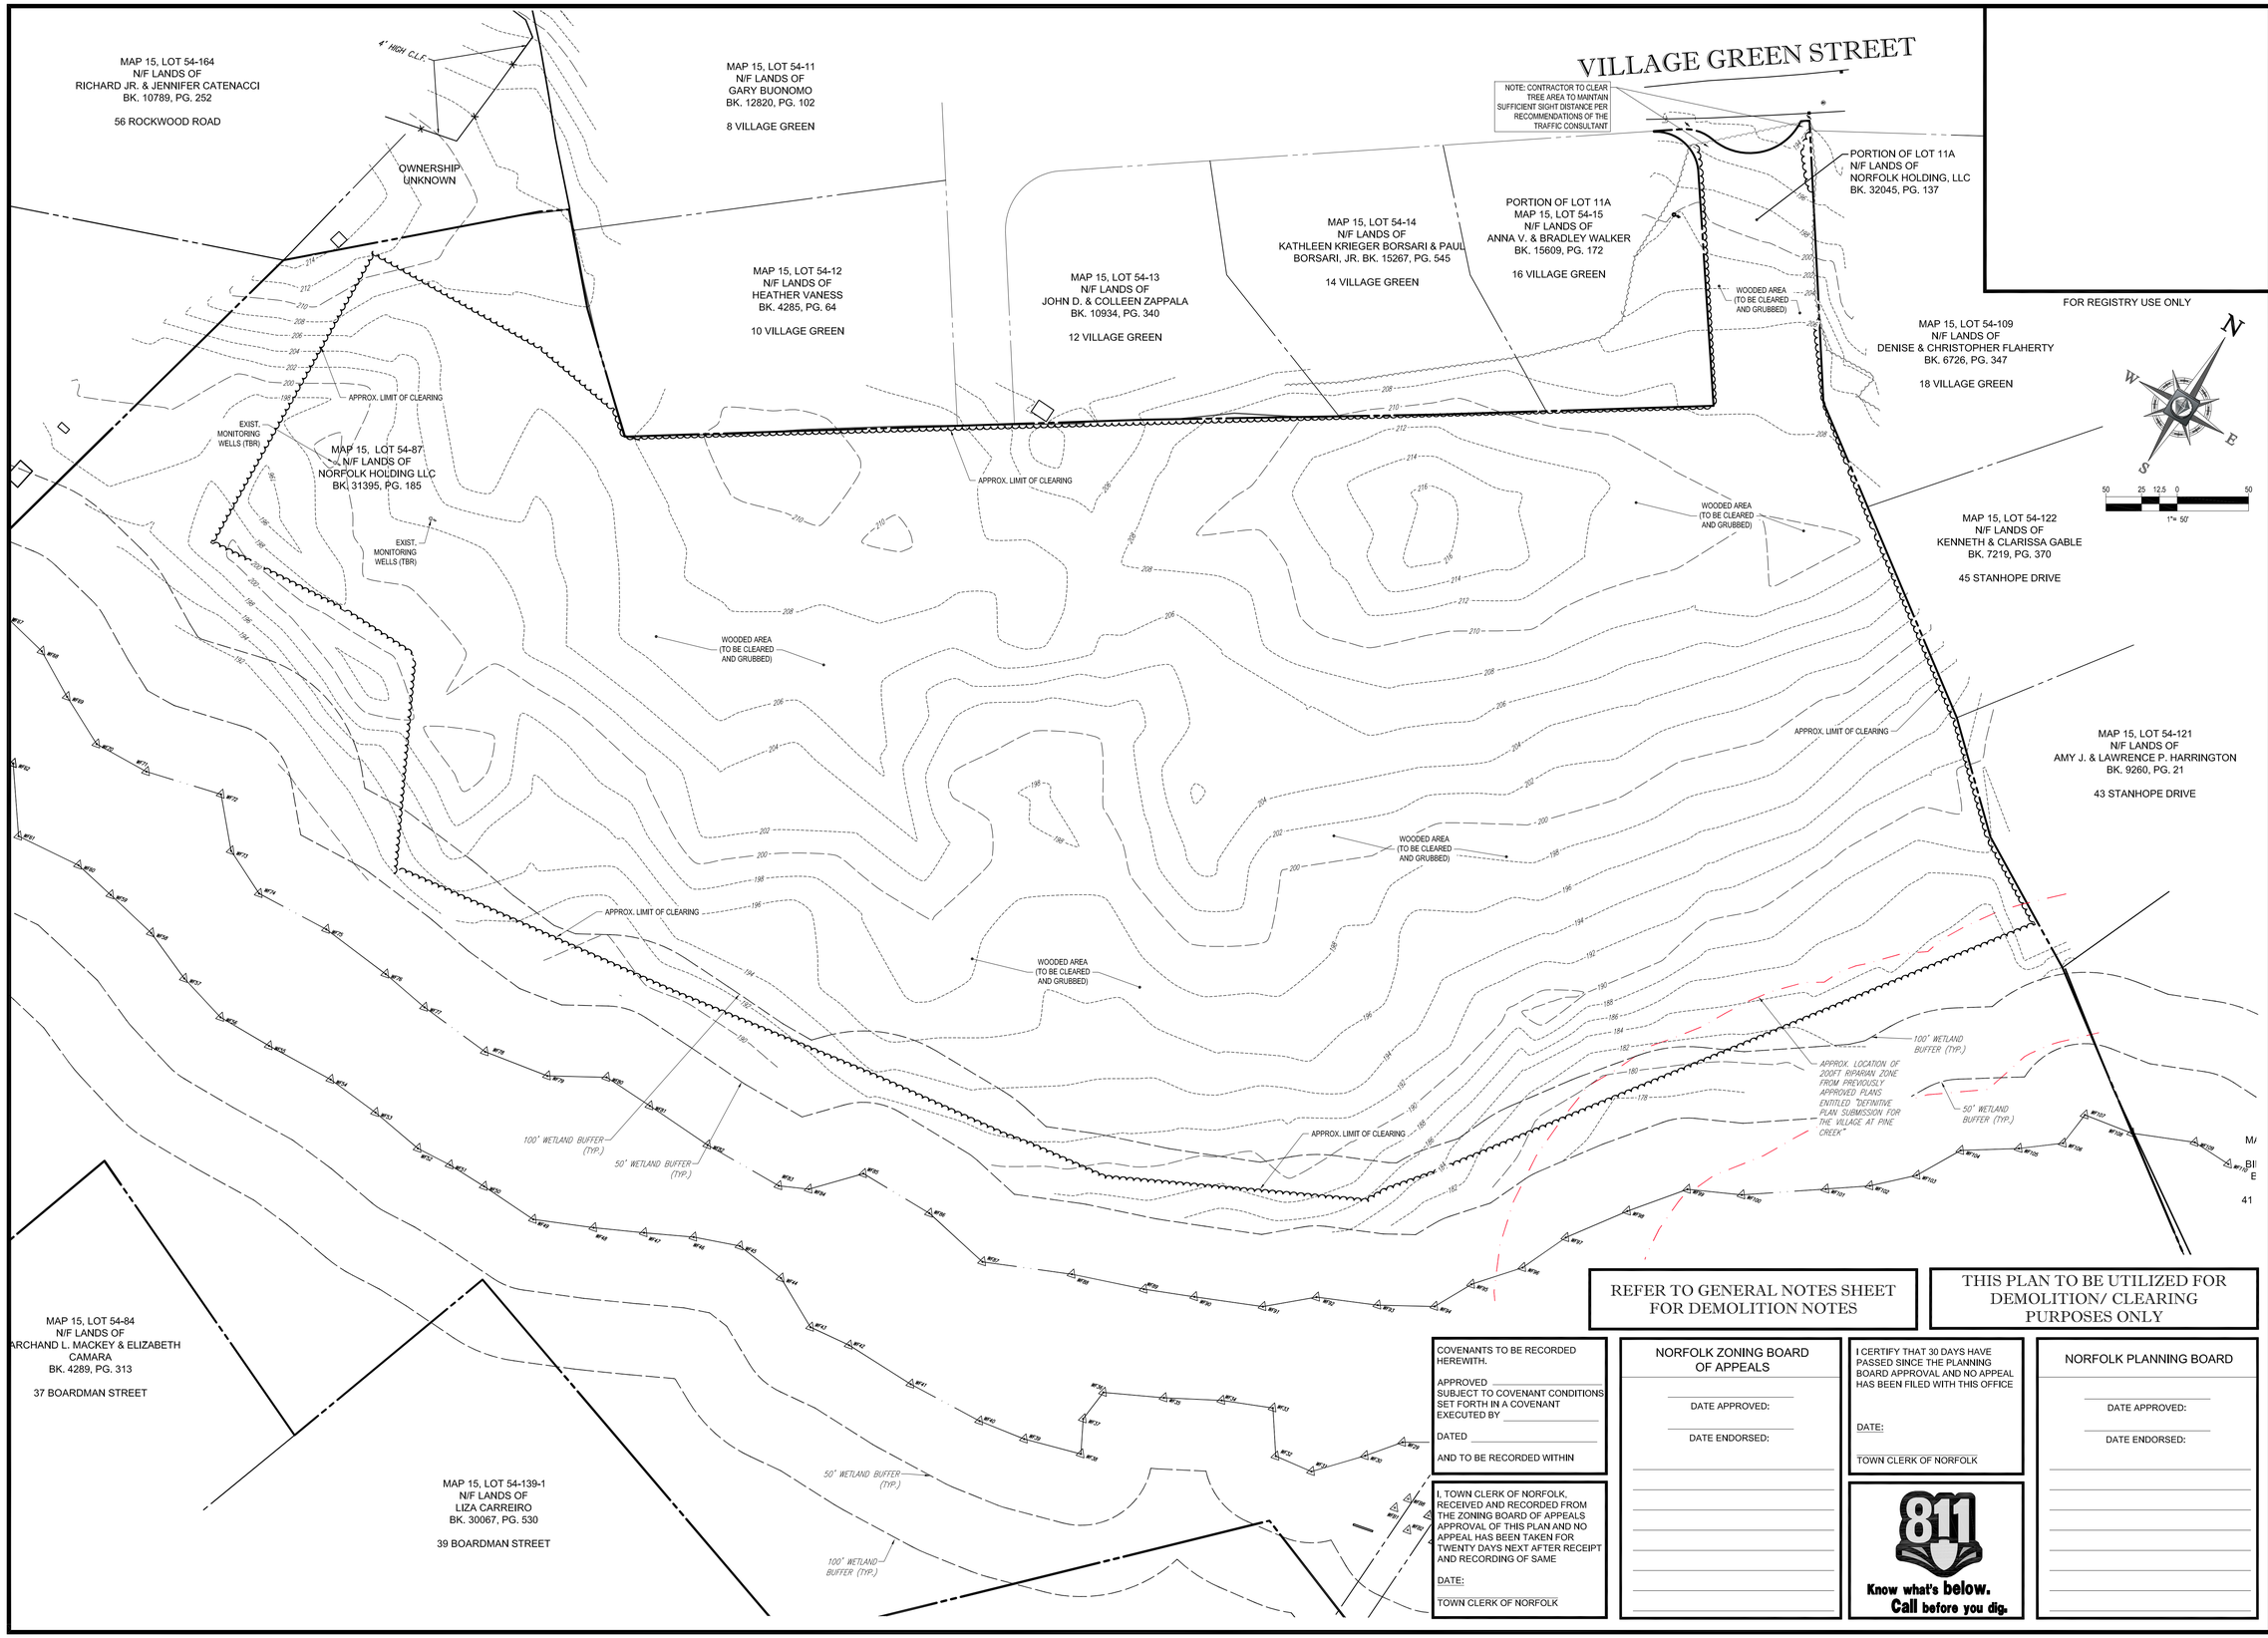

FOR REGISTRY USE ONLY

REFER TO GENERAL NOTES SHEET FOR DEMOLITION NOTES

THIS PLAN TO BE UTILIZED FOR DEMOLITION/ CLEARING PURPOSES ONLY

COVENANTS TO BE RECORDED HEREWITH.

APPROVED _____
SUBJECT TO COVENANT CONDITIONS SET FORTH IN A COVENANT EXECUTED BY _____

DATED _____

AND TO BE RECORDED WITHIN

I, TOWN CLERK OF NORFOLK, RECEIVED AND RECORDED FROM THE ZONING BOARD OF APPEALS APPROVAL OF THIS PLAN AND NO APPEAL HAS BEEN TAKEN FOR TWENTY DAYS NEXT AFTER RECEIPT AND RECORDING OF SAME

DATE:

TOWN CLERK OF NORFOLK

NORFOLK ZONING BOARD OF APPEALS

DATE APPROVED:

DATE ENDORSED:

I CERTIFY THAT 30 DAYS HAVE PASSED SINCE THE PLANNING BOARD APPROVAL AND NO APPEAL HAS BEEN FILED WITH THIS OFFICE

DATE:

TOWN CLERK OF NORFOLK

811 Know what's below. Call before you dig.

NORFOLK PLANNING BOARD

DATE APPROVED:

DATE ENDORSED:

BOHLER ENGINEERING

SITE CIVIL AND CONSULTING ENGINEERING
LAND DEVELOPMENT PROGRAM MANAGEMENT LANDSCAPE ARCHITECTURE
SITE WORK DESIGN FEASIBILITY STUDIES TECHNOLOGY SOLUTIONS SERVICES

- UPSTATE NEW YORK
- NEW ENGLAND
- NEW YORK METRO
- NEW JERSEY
- LEHIGH VALLEY PA
- SCHUYLKILL PA
- SOUTHEASTERN PA, DE
- PHILADELPHIA, PA
- BALTIMORE, MD
- SOUTHERN MARYLAND
- NORTHERN VIRGINIA
- CENTRAL VIRGINIA
- RALEIGH NC
- CHARLOTTE, NC
- ATLANTA, GA
- TAMPA, FL
- ORLANDO, FLORIDA
- DALLAS, TX

THE BOHLER ENGINEERING PLAN SET IS DESIGNED FOR A SIZE OF 24X36 INCHES PRIOR AND ANY ALTERATIONS TO THE PLAN SET SHALL BE MADE ONLY AFTER CONSULTATION WITH BOHLER ENGINEERING, INC. AUTHORIZATION FROM BOHLER ENGINEERING, INC. APPROVED, SIGNED AND SEALED PLANS SHALL BE UTILIZED FOR CONSTRUCTION PURPOSES.
© 2016 BOHLER ENGINEERING, INC.

REVISIONS

REV	DATE	COMMENT	BY
1			
2			
3			
4			
5			
6			
7			
8			
9			
10			
11			
12			
13			
14			
15			

PROJECT No.:	W131097
DRAWN BY:	KBS
CHECKED BY:	RMM
DATE:	06/13/2017
SCALE:	AS NOTED
CAD I.D.:	W131097_SS0

PROJECT:
PRELIMINARY PLAN
FOR
COMPREHENSIVE PERMIT
"THE ENCLAVE AT NORFOLK"
A SUBDIVISION IN NORFOLK, MASS.
OWNER: NORFOLK HOLDINGS, LLC
VILLAGE GREEN
TOWN OF NORFOLK
NORFOLK COUNTY, MASS.
MAP #15, LOT 54-87

BOHLER ENGINEERING
352 TURNPIKE ROAD
SOUTHBOROUGH, MA 01772
Phone: (508) 480-9900
Fax: (508) 480-9080
www.BohlerEngineering.com

J.G. SWERLING
COMMONWEALTH OF MASSACHUSETTS
JOSHUA G. SWERLING
PROFESSIONAL ENGINEER
No. 11425
MASSACHUSETTS No. 11425
NEW YORK No. 085
NEW HAMPSHIRE No. 9385
CONNECTICUT No. 30785
RHODE ISLAND No. 11425

SHEET TITLE:
CLEARING PLAN

SHEET NUMBER:
C-4

REV 0 - 06/13/2017

P:\13\W131097\DWG\W131097_ss0.dwg, 04-Demo, 4/23/2010, 10:17:14 AM, cdescoto, Xerox5510-1.pc3, User434, 1:0.99999997