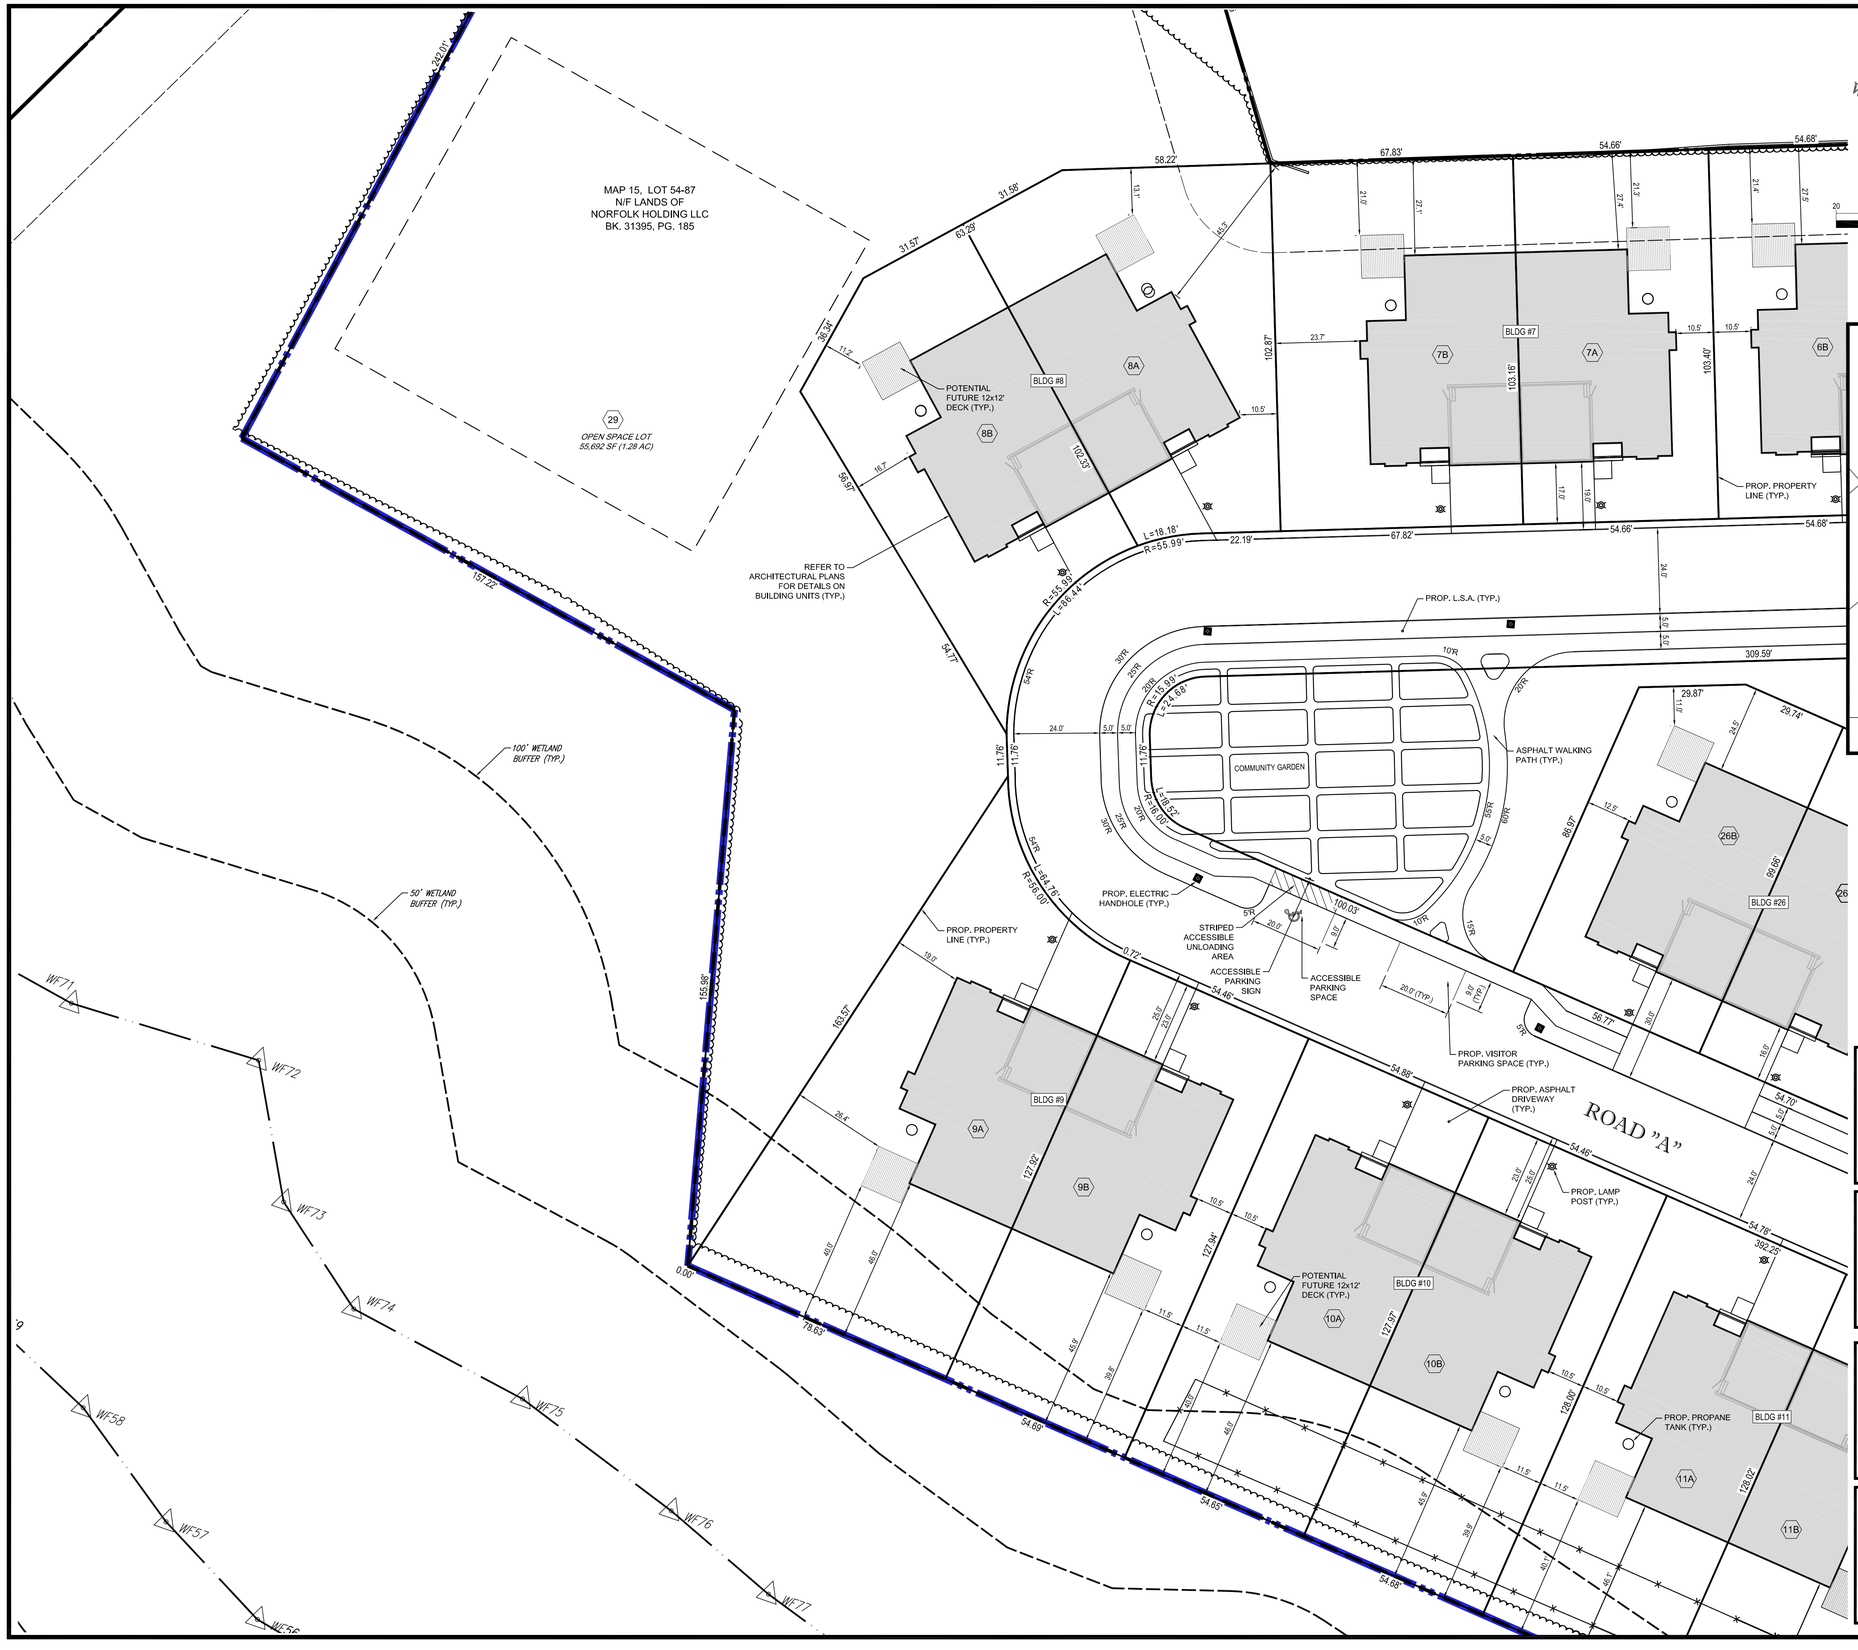

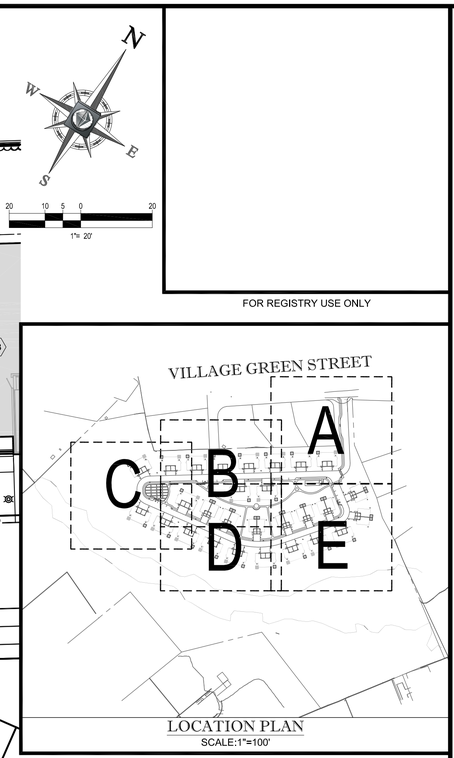

LOCATION PLAN
SCALE:1"=100'

(X) = LOT DESIGNATION

FOR REGISTRY USE ONLY

COVENANTS TO BE RECORDED HEREWITH.

APPROVED _____
SUBJECT TO COVENANT CONDITIONS SET FORTH IN A COVENANT EXECUTED BY _____

DATED _____

AND TO BE RECORDED WITHIN

I, TOWN CLERK OF NORFOLK, RECEIVED AND RECORDED FROM THE ZONING BOARD OF APPEALS APPROVAL OF THIS PLAN AND NO APPEAL HAS BEEN TAKEN FOR TWENTY DAYS NEXT AFTER RECEIPT AND RECORDING OF SAME

DATE:

TOWN CLERK OF NORFOLK

I CERTIFY THAT 30 DAYS HAVE PASSED SINCE THE PLANNING BOARD APPROVAL AND NO APPEAL HAS BEEN FILED WITH THIS OFFICE

DATE:

TOWN CLERK OF NORFOLK

811
Know what's below.
Call before you dig.

NORFOLK ZONING BOARD OF APPEALS

DATE APPROVED:

DATE ENDORSED:

NORFOLK PLANNING BOARD

DATE APPROVED:

DATE ENDORSED:

BOHLER ENGINEERING

SITE/CIVIL AND CONSULTING ENGINEERING
LAND SURVEYING
SUSTAINABLE DESIGN
PROGRAM MANAGEMENT
LANDSCAPE ARCHITECTURE
TECHNOLOGY SOLUTIONS
SERVICES:
- UPSTATE NEW YORK
- NEW ENGLAND
- NEW YORK METRO
- NEW JERSEY
- PHILADELPHIA, PA
- LEHIGH VALLEY, PA
- SOUTHEASTERN PA
- SOUTHERN DELAWARE
- BALTIMORE, MD
- SOUTHERN MARYLAND
- NORTHERN VIRGINIA
- CENTRAL VIRGINIA
- RALEIGH, NC
- CHARLOTTE, NC
- ATLANTA, GA
- TAMPA, FL
- ORLANDO, FL
- SAVANNAH, GEORGIA
- DALLAS, TX

THE BOHLER ENGINEERING PLAN SET IS THE PROPERTY OF BOHLER ENGINEERING. ANY ALTERATIONS OR ADDITIONS TO THIS DOCUMENT WITHOUT WRITTEN AUTHORIZATION FROM BOHLER ENGINEERING, INC. IS PROHIBITED. REPORT ANY DEFECTS IN THIS PLAN SET TO BOHLER ENGINEERING IMMEDIATELY. BOHLER ENGINEERING ASSUMES NO RESPONSIBILITY FOR ANY CHANGES MADE TO THIS PLAN SET BY OTHERS. BOHLER ENGINEERING ASSUMES NO RESPONSIBILITY FOR CONSTRUCTION PERFORMED FROM THIS PLAN SET UNLESS BOHLER ENGINEERING IS THE CONSTRUCTION MANAGER.

REVISIONS

REV	DATE	COMMENT	BY
1			
2			
3			
4			
5			
6			
7			
8			
9			
10			
11			
12			
13			
14			
15			

PROJECT No.:	W131097
DRAWN BY:	KBS
CHECKED BY:	RMM
DATE:	06/13/2017
SCALE:	AS NOTED
CAD I.D.:	W131097_SS0

PROJECT:
PRELIMINARY PLAN
FOR
COMPREHENSIVE PERMIT
"THE ENCLAVE AT NORFOLK"
A SUBDIVISION IN NORFOLK, MASS.
OWNER: NORFOLK HOLDINGS, LLC
VILLAGE GREEN
TOWN OF NORFOLK
NORFOLK COUNTY, MASS.
MAP #15, LOT 54-87

BOHLER ENGINEERING
352 TURNPIKE ROAD
SOUTHBOROUGH, MA 01772
Phone: (508) 480-9900
Fax: (508) 480-9080
www.BohlerEngineering.com

J.G. SWERLING
COMMONWEALTH OF MASSACHUSETTS
JOSHUA G. SWERLING
CIVIL
No. 41997
PROFESSIONAL ENGINEER
MASSACHUSETTS LICENSE No. 41997
NEW JERSEY LICENSE No. 24GE02205605
NEW YORK LICENSE No. 085441
CONNECTICUT LICENSE No. 30785
RHODE ISLAND LICENSE No. 11425

SHEET TITLE:
SITE PLAN "C"

SHEET NUMBER:
C-9

REV 0 - 06/13/2017

P:\131W131097\DWG\W131097_ss0.dwg, 09-Site C, 4/23/2015, 10:17:14 AM, cdescoto, Xerox5510-1.pc3, User034, 1:0.99999997