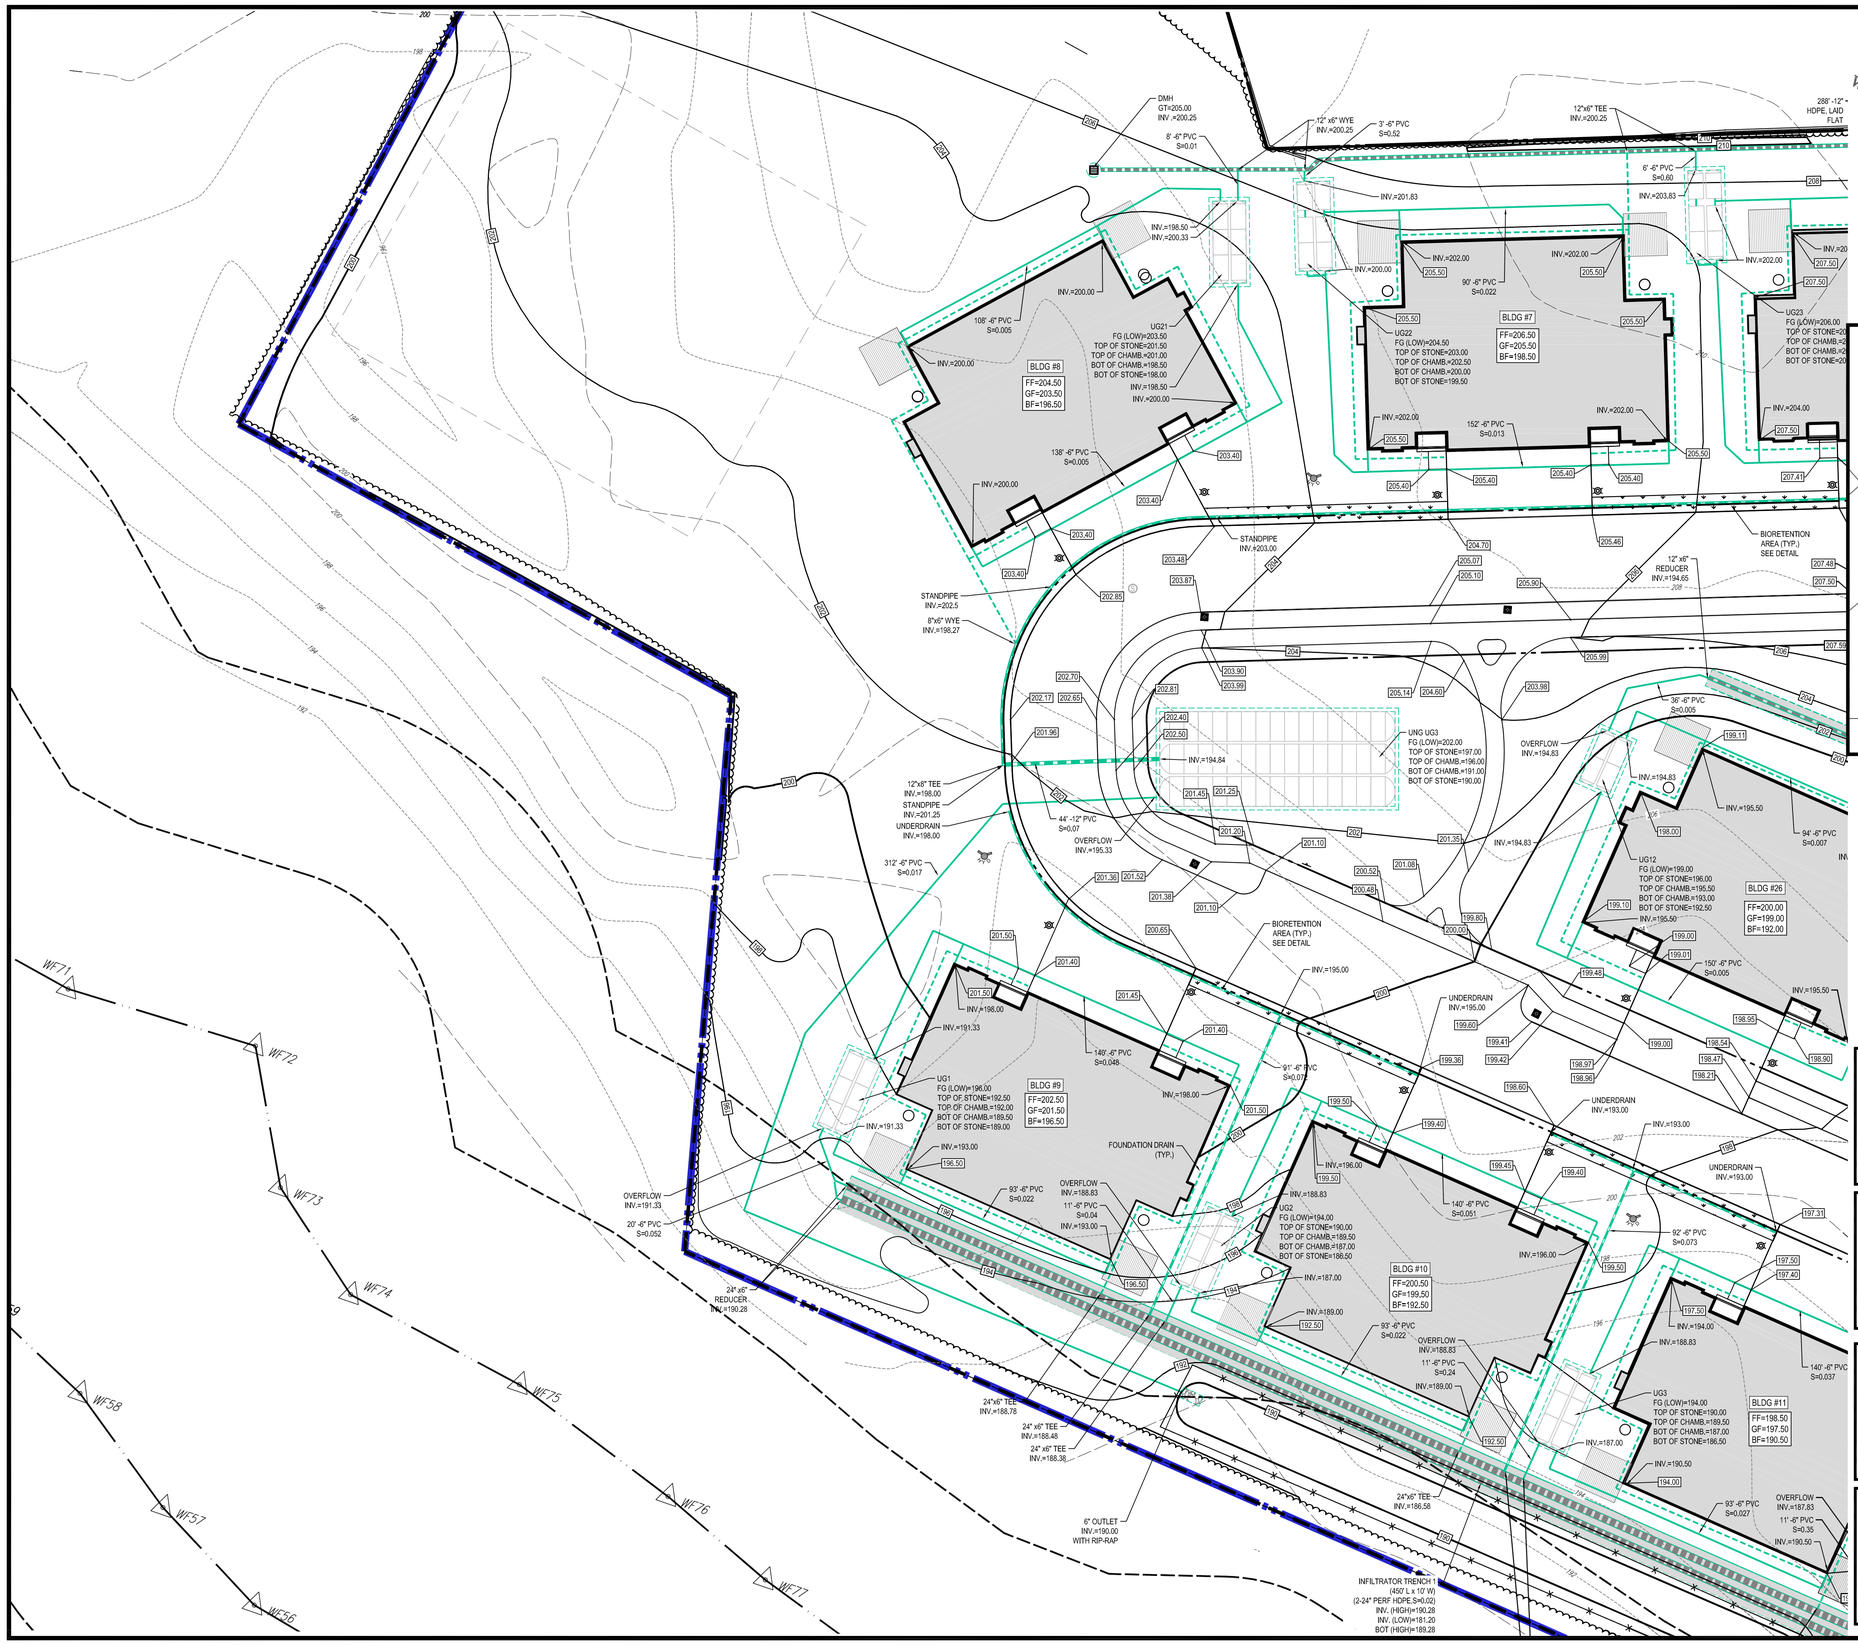

FOR REGISTRY USE ONLY

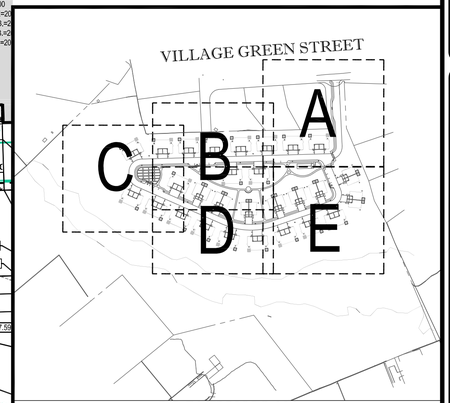

LOCATION PLAN
SCALE:1"=100'

20 10 5 0 20
1"= 20'

THIS PLAN TO BE UTILIZED FOR SITE GRADING PURPOSES ONLY

REFER TO GENERAL NOTES SHEET FOR GRADING & UTILITY NOTES

COVENANTS TO BE RECORDED HEREWITH.

APPROVED _____
SUBJECT TO COVENANT CONDITIONS SET FORTH IN A COVENANT EXECUTED BY _____

DATED _____

AND TO BE RECORDED WITHIN

I, TOWN CLERK OF NORFOLK, RECEIVED AND RECORDED FROM THE ZONING BOARD OF APPEALS APPROVAL OF THIS PLAN AND NO APPEAL HAS BEEN TAKEN FOR TWENTY DAYS NEXT AFTER RECEIPT AND RECORDING OF SAME

DATE:

TOWN CLERK OF NORFOLK

I CERTIFY THAT 30 DAYS HAVE PASSED SINCE THE PLANNING BOARD APPROVAL AND NO APPEAL HAS BEEN FILED WITH THIS OFFICE

DATE:

TOWN CLERK OF NORFOLK

811
Know what's below.
Call before you dig.

NORFOLK ZONING BOARD OF APPEALS

DATE APPROVED:

DATE ENDORSED:

NORFOLK PLANNING BOARD

DATE APPROVED:

DATE ENDORSED:

BOHLER™ ENGINEERING

SITE/CIVIL AND CONSULTING ENGINEERING
LAND SURVEYING
SUSTAINABLE DESIGN
PROGRAM MANAGEMENT
LANDSCAPE ARCHITECTURE
TECHNOLOGY SOLUTIONS/SERVICES

- UPSTATE NEW YORK
- NEW ENGLAND
- NEW JERSEY
- NEW YORK METRO
- PHILADELPHIA, PA
- LEHIGH VALLEY PA
- SOUTHEASTERN PA
- SOUTHERN DELAWARE
- BALTIMORE, MD
- SOUTHERN MARYLAND
- NORTHERN VIRGINIA
- CENTRAL VIRGINIA
- RALEIGH NC
- CHARLOTTE, NC
- ATLANTA, GA
- TAMPA, FL
- ORLANDO, FL
- JACKSONVILLE, FL
- DALLAS, TX

THE INFORMATION, DESIGNS AND DRAWINGS CONTAINED HEREIN ARE THE PROPERTY OF BOHLER ENGINEERING AND SHALL NOT BE USED FOR PURPOSES WITHOUT PRIOR WRITTEN AUTHORIZATION FROM BOHLER ENGINEERING, INC. ANY PERSON OR ENTITY WHO MAKES, SELL OR UTILIZES FOR CONSTRUCTION PURPOSES, SHALL BE ASSUMED TO HAVE ACCEPTED THE TERMS OF USE.

REVISIONS

REV	DATE	COMMENT	BY
1			
2			
3			
4			
5			
6			
7			
8			
9			
10			
11			
12			
13			
14			
15			

PROJECT No.:	W131097
DRAWN BY:	KBS
CHECKED BY:	RMM
DATE:	06/13/2017
SCALE:	AS NOTED
CAD I.D.:	W131097_SS0

PROJECT:

PRELIMINARY PLAN
FOR
COMPREHENSIVE PERMIT
"THE ENCLAVE AT NORFOLK"
A SUBDIVISION IN NORFOLK, MASS.

OWNER: NORFOLK HOLDINGS, LLC
VILLAGE GREEN
TOWN OF NORFOLK
NORFOLK COUNTY, MASS.
MAP #15, LOT 54-87

BOHLER ENGINEERING
352 TURNPIKE ROAD
SOUTHBOROUGH, MA 01772
Phone: (508) 480-9900
Fax: (508) 480-9080
www.BohlerEngineering.com

J.G. SWERLING
COMMONWEALTH OF MASSACHUSETTS
JOSHUA G. SWERLING
No. 41697
PROFESSIONAL ENGINEER
MASSACHUSETTS LICENSE No. 41697
NEW JERSEY LICENSE No. 24GE02205605
NEW YORK LICENSE No. 085441
CONNECTICUT LICENSE No. 30785
RHODE ISLAND LICENSE No. 11425

SHEET TITLE:

GRADING & DRAINAGE PLAN "C"

SHEET NUMBER:

C-15

REV 0 - 06/13/2017

P:\131097\DWG\W131097_ss0.dwg, 15-Grade C, 4/23/2010, 10:37:14 AM, cdescoto, Xerox5310-1.pc3, User634, 1:0.99999997