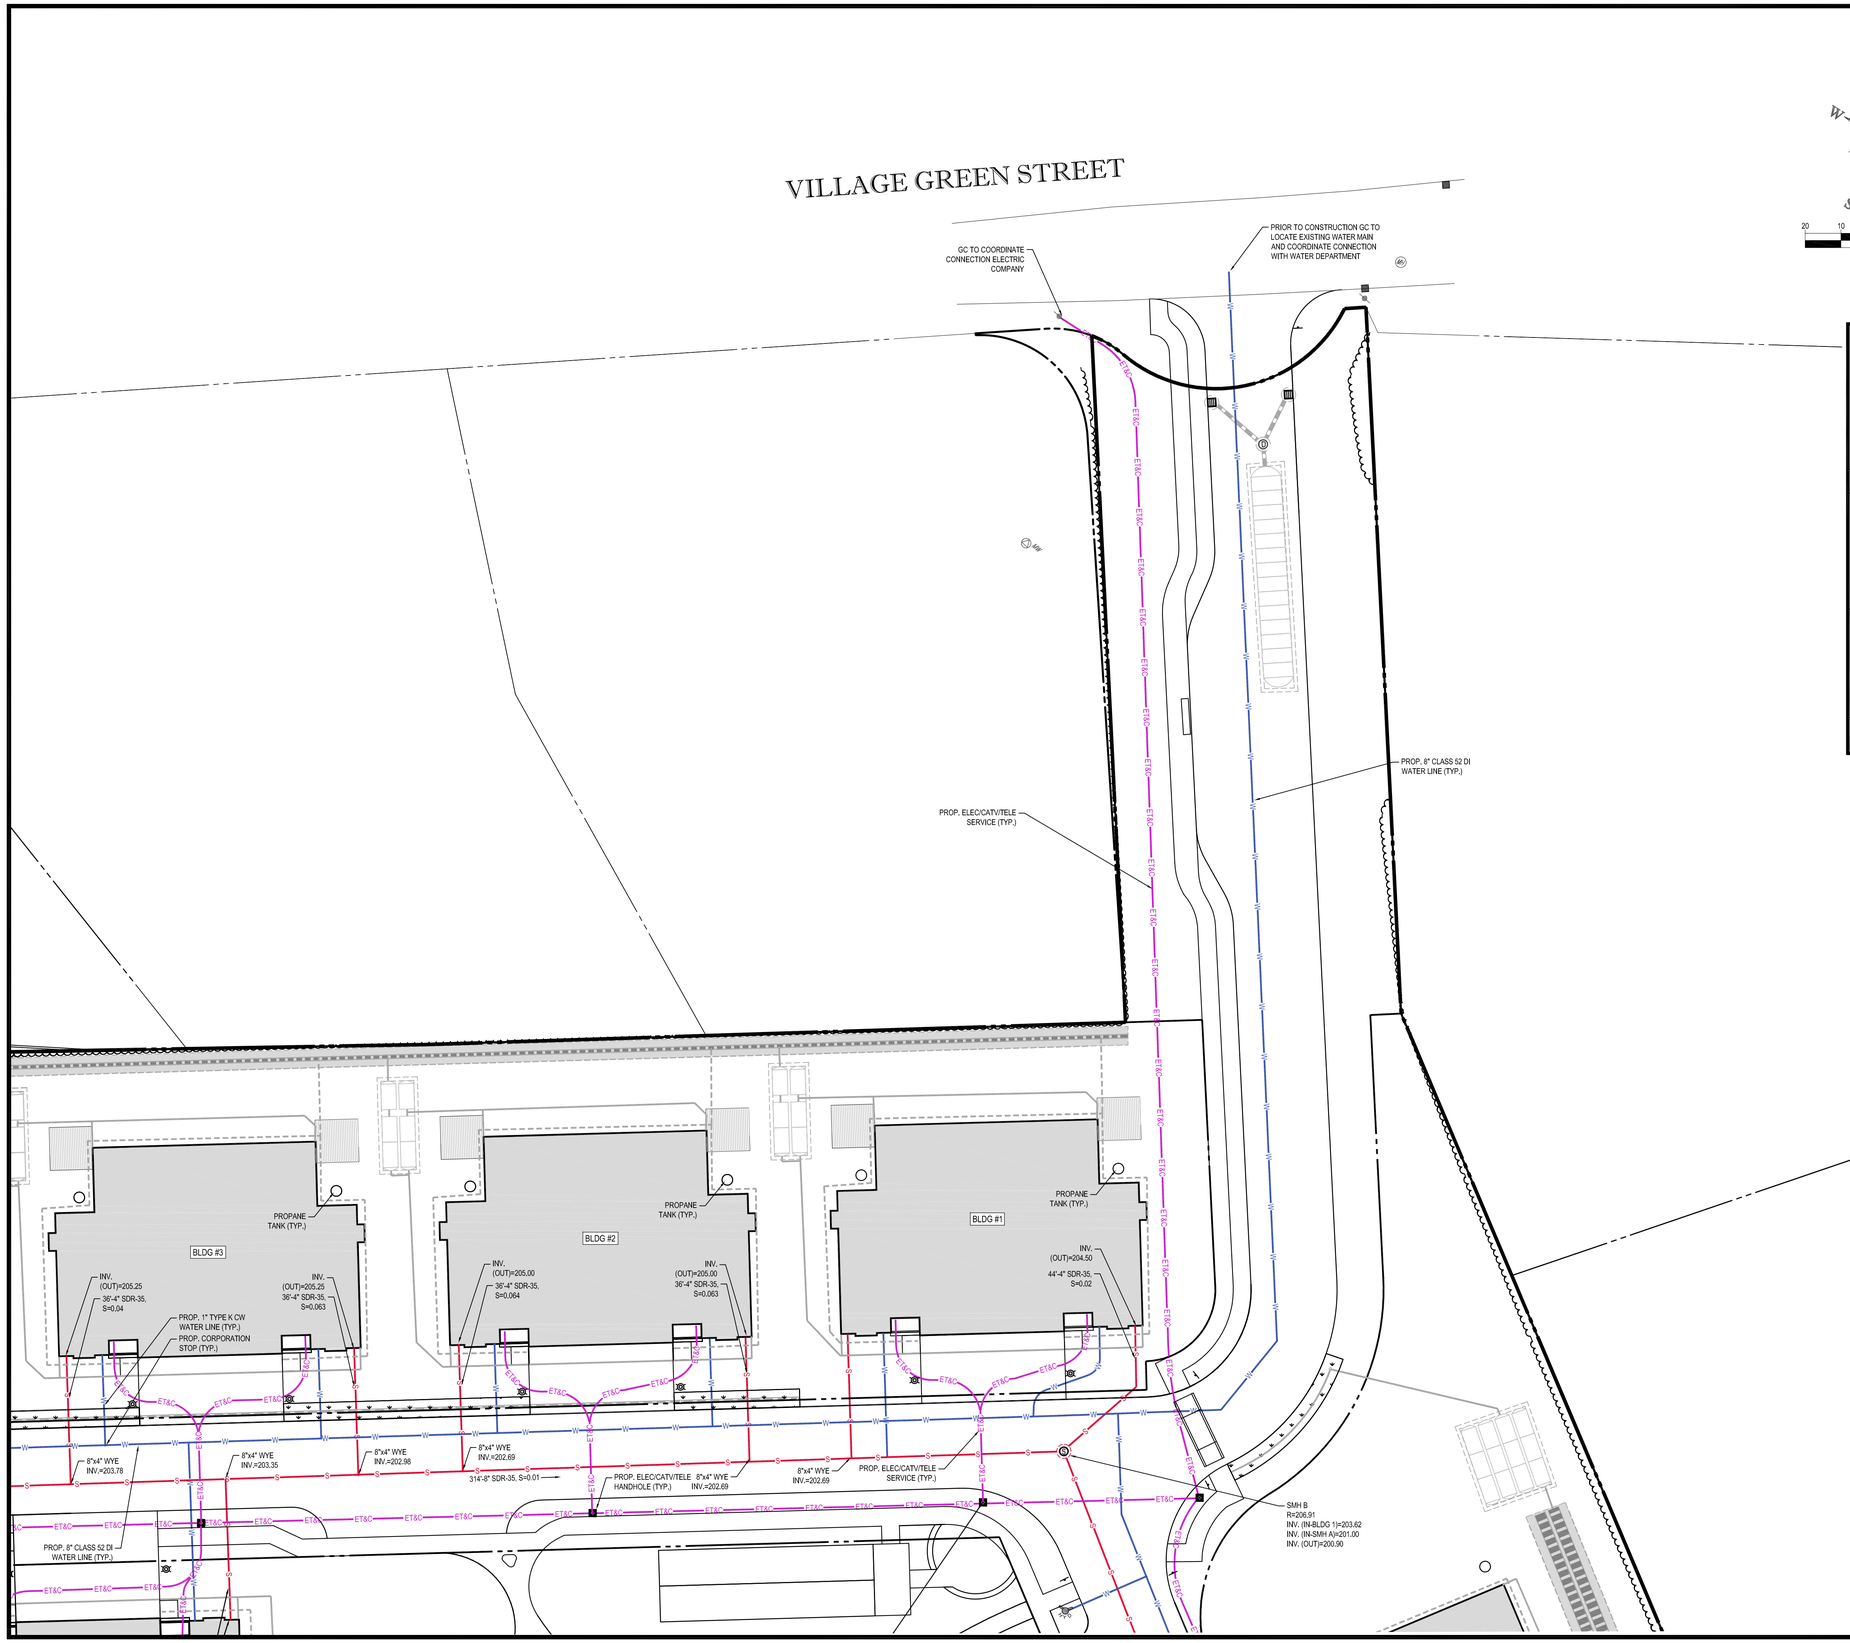

FOR REGISTRY USE ONLY

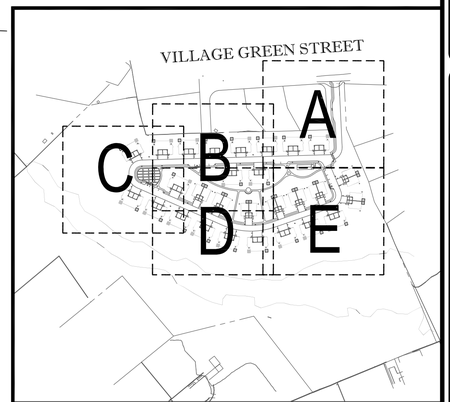

LOCATION PLAN
SCALE:1"=100'

THIS PLAN TO BE UTILIZED FOR UTILITIES PURPOSES ONLY

REFER TO GENERAL NOTES SHEET FOR GRADING & UTILITY NOTES

COVENANTS TO BE RECORDED HEREWITH.

APPROVED _____
SUBJECT TO COVENANT CONDITIONS SET FORTH IN A COVENANT EXECUTED BY _____

DATED _____

AND TO BE RECORDED WITHIN

I, TOWN CLERK OF NORFOLK, RECEIVED AND RECORDED FROM THE ZONING BOARD OF APPEALS APPROVAL OF THIS PLAN AND NO APPEAL HAS BEEN TAKEN FOR TWENTY DAYS NEXT AFTER RECEIPT AND RECORDING OF SAME

DATE:

TOWN CLERK OF NORFOLK

I CERTIFY THAT 30 DAYS HAVE PASSED SINCE THE PLANNING BOARD APPROVAL AND NO APPEAL HAS BEEN FILED WITH THIS OFFICE

DATE:

TOWN CLERK OF NORFOLK

811
Know what's below.
Call before you dig.

NORFOLK ZONING BOARD OF APPEALS

DATE APPROVED:

DATE ENDORSED:

NORFOLK PLANNING BOARD

DATE APPROVED:

DATE ENDORSED:

BOHLER™ ENGINEERING

SITE/CIVIL AND CONSULTING ENGINEERING
LAND DEVELOPMENT PROGRAM MANAGEMENT LANDSCAPE ARCHITECTURE
SITE/UTILITY DESIGN PERMITTING CONSTRUCTION SERVICES TECHNOLOGY SOLUTIONS

- UPSTATE NEW YORK
- NEW ENGLAND
- BOSTON, MA
- NEW YORK METRO
- NEW JERSEY
- PHILADELPHIA, PA
- LEHIGH VALLEY, PA
- SOUTHEASTERN PA
- SOUTHERN DELAWARE
- BALTIMORE, MD
- SOUTHERN MARYLAND
- NORTHERN VIRGINIA
- CENTRAL VIRGINIA
- RALEIGH, NC
- CHARLOTTE, NC
- ATLANTA, GA
- TAMPA, FL
- SOUTHEASTERN FLORIDA
- DALLAS, TX

THE INFORMATION, DESIGNS, DRAWINGS AND SPECIFICATIONS CONTAINED HEREIN ARE THE PROPRIETARY PROPERTY OF BOHLER ENGINEERING AND ARE PROVIDED FOR USE ON THIS PROJECT ONLY. ANY OTHER USE OR REPRODUCTION WITHOUT WRITTEN AUTHORIZATION FROM BOHLER ENGINEERING, INC. IS PROHIBITED. BOHLER ENGINEERING, INC. RETAINS OWNERSHIP OF ALL DOCUMENTS AND DRAWINGS.

REVISIONS

REV	DATE	COMMENT	BY
1			
2			
3			
4			
5			
6			
7			
8			
9			
10			
11			
12			
13			
14			
15			

PROJECT No.:	W131097
DRAWN BY:	KBS
CHECKED BY:	RMM
DATE:	06/13/2017
SCALE:	AS NOTED
CAD I.D.:	W131097_SS0

PROJECT:
PRELIMINARY PLAN
—FOR—
COMPREHENSIVE PERMIT
"THE ENCLAVE AT NORFOLK"
A SUBDIVISION IN NORFOLK, MASS.

OWNER: NORFOLK HOLDINGS, LLC
VILLAGE GREEN
TOWN OF NORFOLK
NORFOLK COUNTY, MASS.
MAP #15, LOT 54-87

BOHLER ENGINEERING
352 TURNPIKE ROAD
SOUTHBOROUGH, MA 01772
Phone: (508) 480-9900
Fax: (508) 480-9080
www.BohlerEngineering.com

J.G. SWERLING
COMMONWEALTH OF MASSACHUSETTS
JOSHUA G. SWERLING
PROFESSIONAL ENGINEER
No. 51667
NEW HAMPSHIRE LICENSED
No. 9368
CONNECTICUT LICENSED
No. 30785
RHODE ISLAND LICENSED
No. 11425

SHEET TITLE:
UTILITY PLAN "A"

SHEET NUMBER:
C-19

REV 0 - 06/13/2017

P:\131W\131097\DWG\W131097_ss0.dwg, 19-JHI A, 4/23/2019, 10:17:14 AM, cotescoix, Xerox5015x-1.pc3, Use#34, 1:0.99999997