


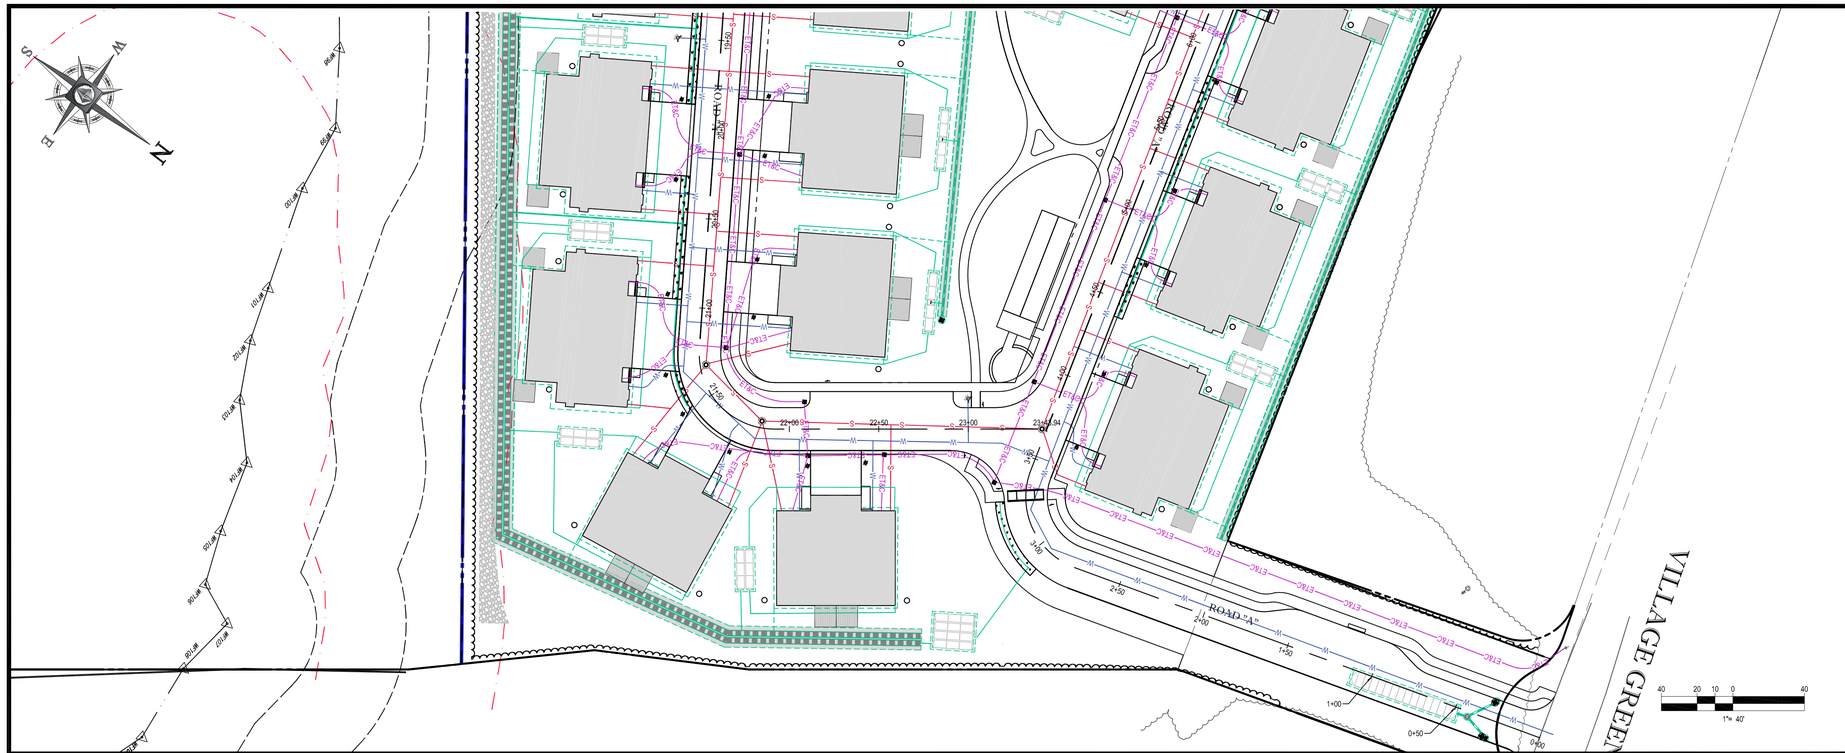


PROFILE - ROAD "A"
SCALE: 1"=40' (H)
SCALE:1"=4' (V)

FOR REGISTRY USE ONLY

COVENANTS TO BE RECORDED HEREWITH.

APPROVED _____
SUBJECT TO COVENANT CONDITIONS SET FORTH IN A COVENANT
EXECUTED BY _____

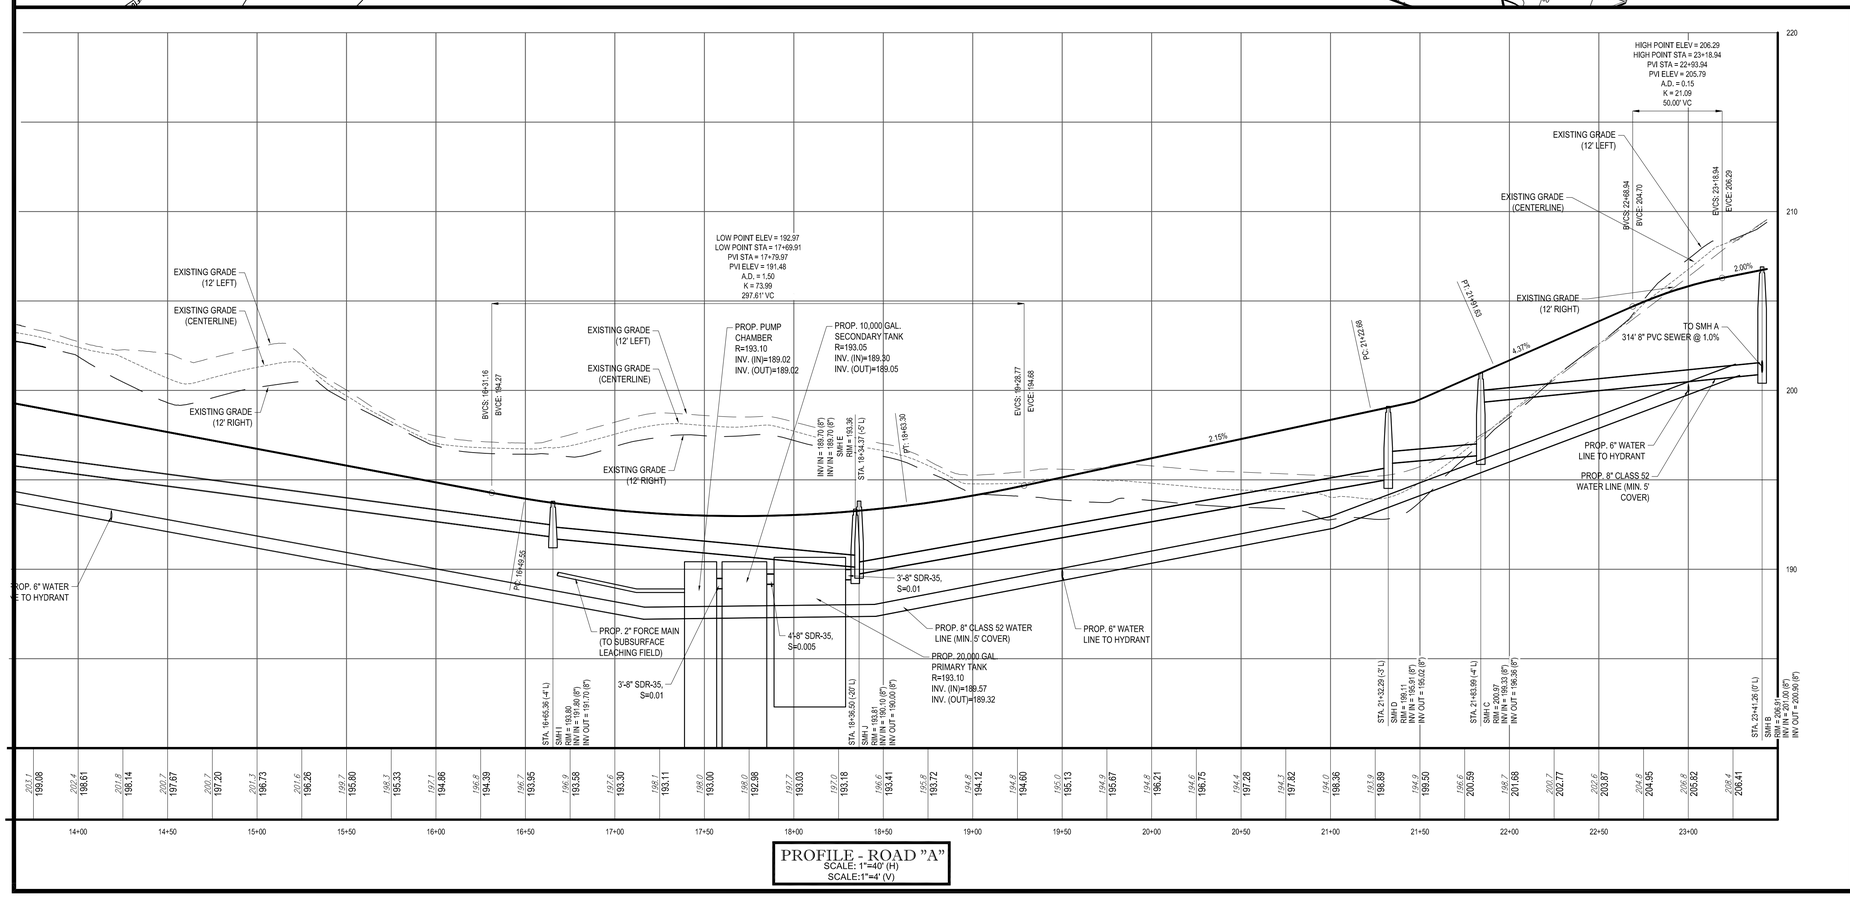DATED _____

AND TO BE RECORDED WITHIN

I, TOWN CLERK OF NORFOLK, RECEIVED AND RECORDED FROM THE ZONING BOARD OF APPEALS APPROVAL OF THIS PLAN AND NO APPEAL HAS BEEN TAKEN FOR TWENTY DAYS NEXT AFTER RECEIPT AND RECORDING OF SAME

DATE: _____

TOWN CLERK OF NORFOLK

I CERTIFY THAT 30 DAYS HAVE PASSED SINCE THE PLANNING BOARD APPROVAL AND NO APPEAL HAS BEEN FILED WITH THIS OFFICE

DATE: _____

TOWN CLERK OF NORFOLK

Know what's below. Call before you dig.

NORFOLK ZONING BOARD OF APPEALS

DATE APPROVED: _____

DATE ENDORSED: _____

NORFOLK PLANNING BOARD

DATE APPROVED: _____

DATE ENDORSED: _____

BOHLER ENGINEERING

SITE/CIVIL AND CONSULTING ENGINEERING
LAND SURVEYING
SUSTAINABLE DESIGN
PROGRAM MANAGEMENT
LANDSCAPE ARCHITECTURE
ENVIRONMENTAL SERVICES
TECHNOLOGY SOLUTIONS

- UPSTATE NEW YORK
- NEW ENGLAND
- NEW YORK METRO
- NEW JERSEY
- PHILADELPHIA, PA
- LEHIGH VALLEY, PA
- SOUTHEASTERN PA
- DELAWARE
- BALTIMORE, MD
- SOUTHERN MARYLAND
- NORTHERN VIRGINIA
- CENTRAL VIRGINIA
- RALEIGH, NC
- CHARLOTTE, NC
- ATLANTA, GA
- TAMPA, FL
- ORLANDO, FL
- SOUTHERN GEORGIA
- DALLAS, TX

THE INFORMATION CONTAINED IN THIS DOCUMENT IS INTENDED FOR THE EXCLUSIVE USE OF THE PARTY TO WHOM IT IS ADDRESSED. ANY REPRODUCTION IN PART OR WHOLE, WITHOUT THE WRITTEN PERMISSION OF BOHLER ENGINEERING, WILL BE VIGOROUSLY DEFENDED.

REVISIONS

| REV | DATE | COMMENT | BY |
|---|---|---|---|
| 1 | | | |
| 2 | | | |
| | |
|---|---|
| PROJECT No.: | W131097 |
| DRAWN BY: | KBS |
| CHECKED BY: | RMM |
| DATE: | 06/13/2017 |
| SCALE: | AS NOTED |
| CAD I.D.: | W131097_SS0_1_PROF |

PROJECT:
PRELIMINARY PLAN
FOR
COMPREHENSIVE PERMIT
"THE ENCLAVE AT NORFOLK"
A SUBDIVISION IN NORFOLK, MASS.
OWNER: NORFOLK HOLDINGS, LLC
VILLAGE GREEN
TOWN OF NORFOLK
NORFOLK COUNTY, MASS.
MAP #15, LOT 54-87

BOHLER ENGINEERING
352 TURNPIKE ROAD
SOUTHBOROUGH, MA 01772
Phone: (508) 480-9900
Fax: (508) 480-9080
www.BohlerEngineering.com

J.G. SWERLING
COMMONWEALTH OF MASSACHUSETTS
JOSHUA G. SWERLING
CIVIL
PROFESSIONAL ENGINEER
No. 41697
MASSACHUSETTS LICENSE
NEW YORK LICENSE No. 085695
NEW JERSEY LICENSE No. 24GE02300400
CONNECTICUT LICENSE No. 30785
RHODE ISLAND LICENSE No. 11425

SHEET TITLE:
PLAN & PROFILE
STA 20+00 - STA 23+43.94

SHEET NUMBER:
C-29

REV 0 - 06/13/2017