LEGEND

- ROAD LIGHTS
- PEDESTRIAN LIGHTS
- STEP LIGHTS
- ENTRANCE PIER LIGHTS
- GARAGE MOUNTED LIGHT
- SIGNAGE LIGHT
- DOWNLIGHT

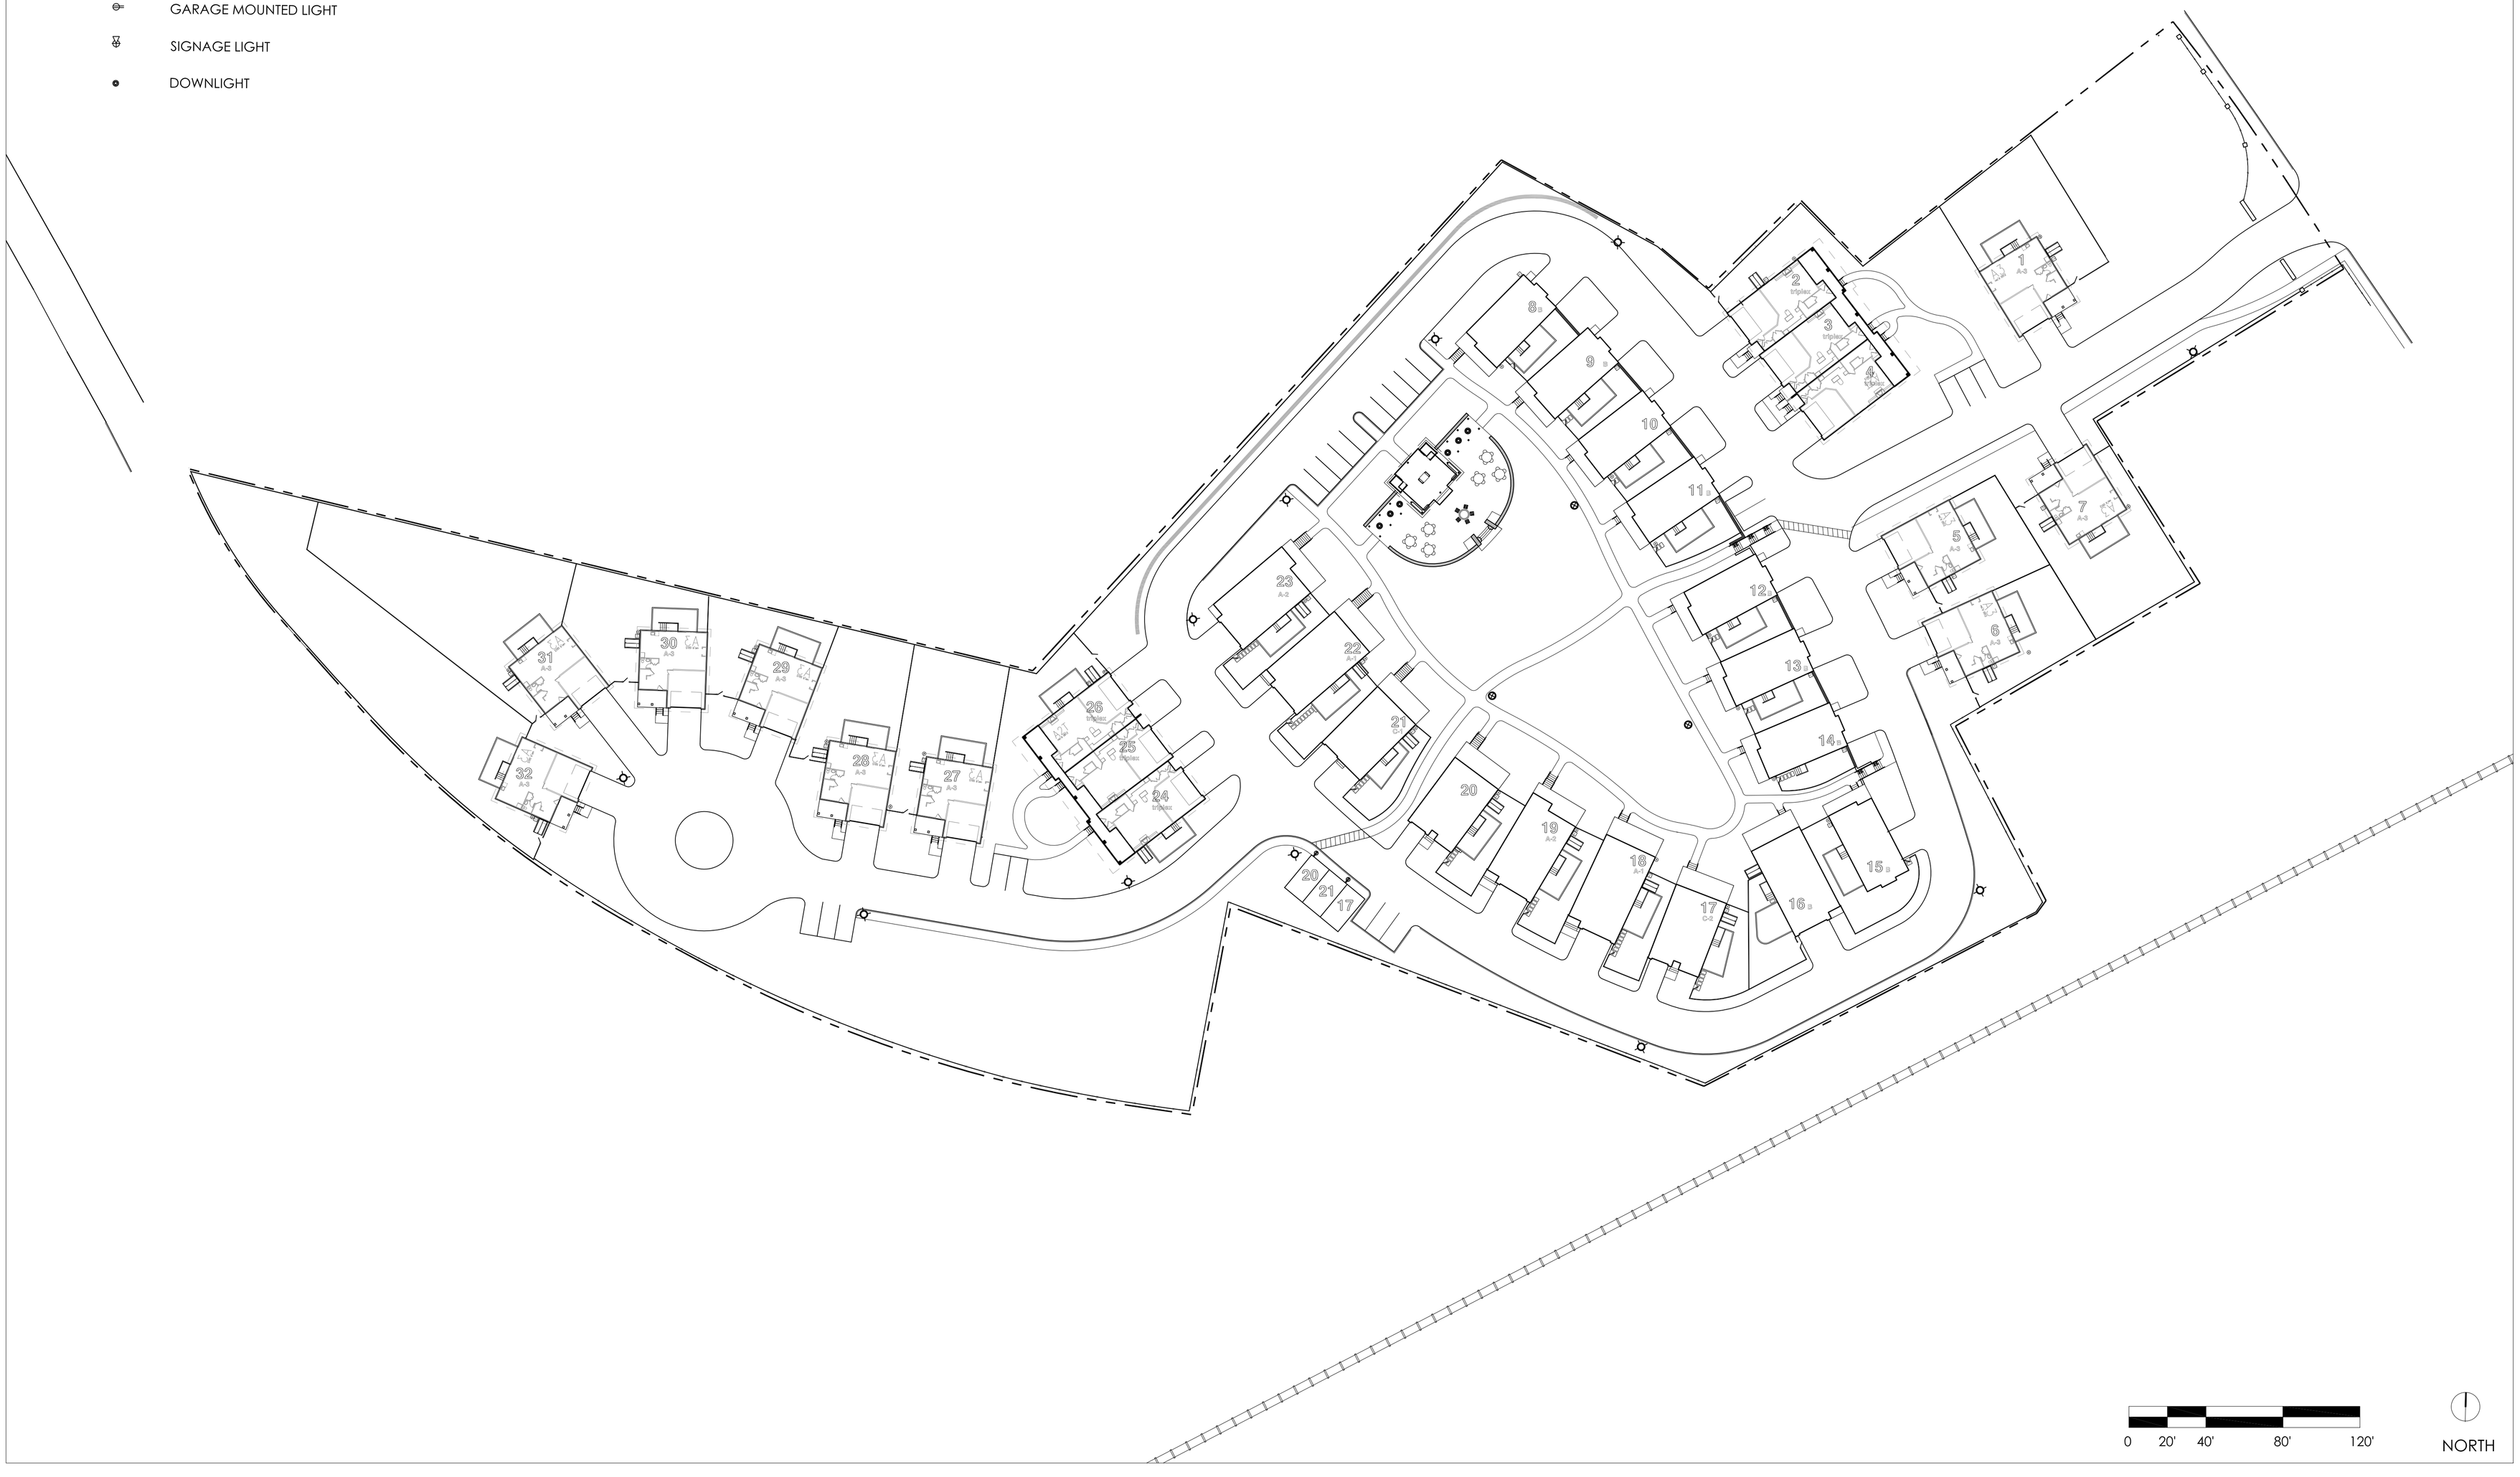

RYAN ASSOCIATES
Building 4
144 Moody Street
Waltham, MA 02453
ph: 781.314.0401
fx: 781.314.0151

THE VILLAGE AT NORFOLK
Norfolk, Massachusetts

SITE LIGHTING
SCALE: 1" = 40'-0"

ISSUED	
1	FOR REVIEW, 170921
2	
3	
4	
5	
6	

L-3.0