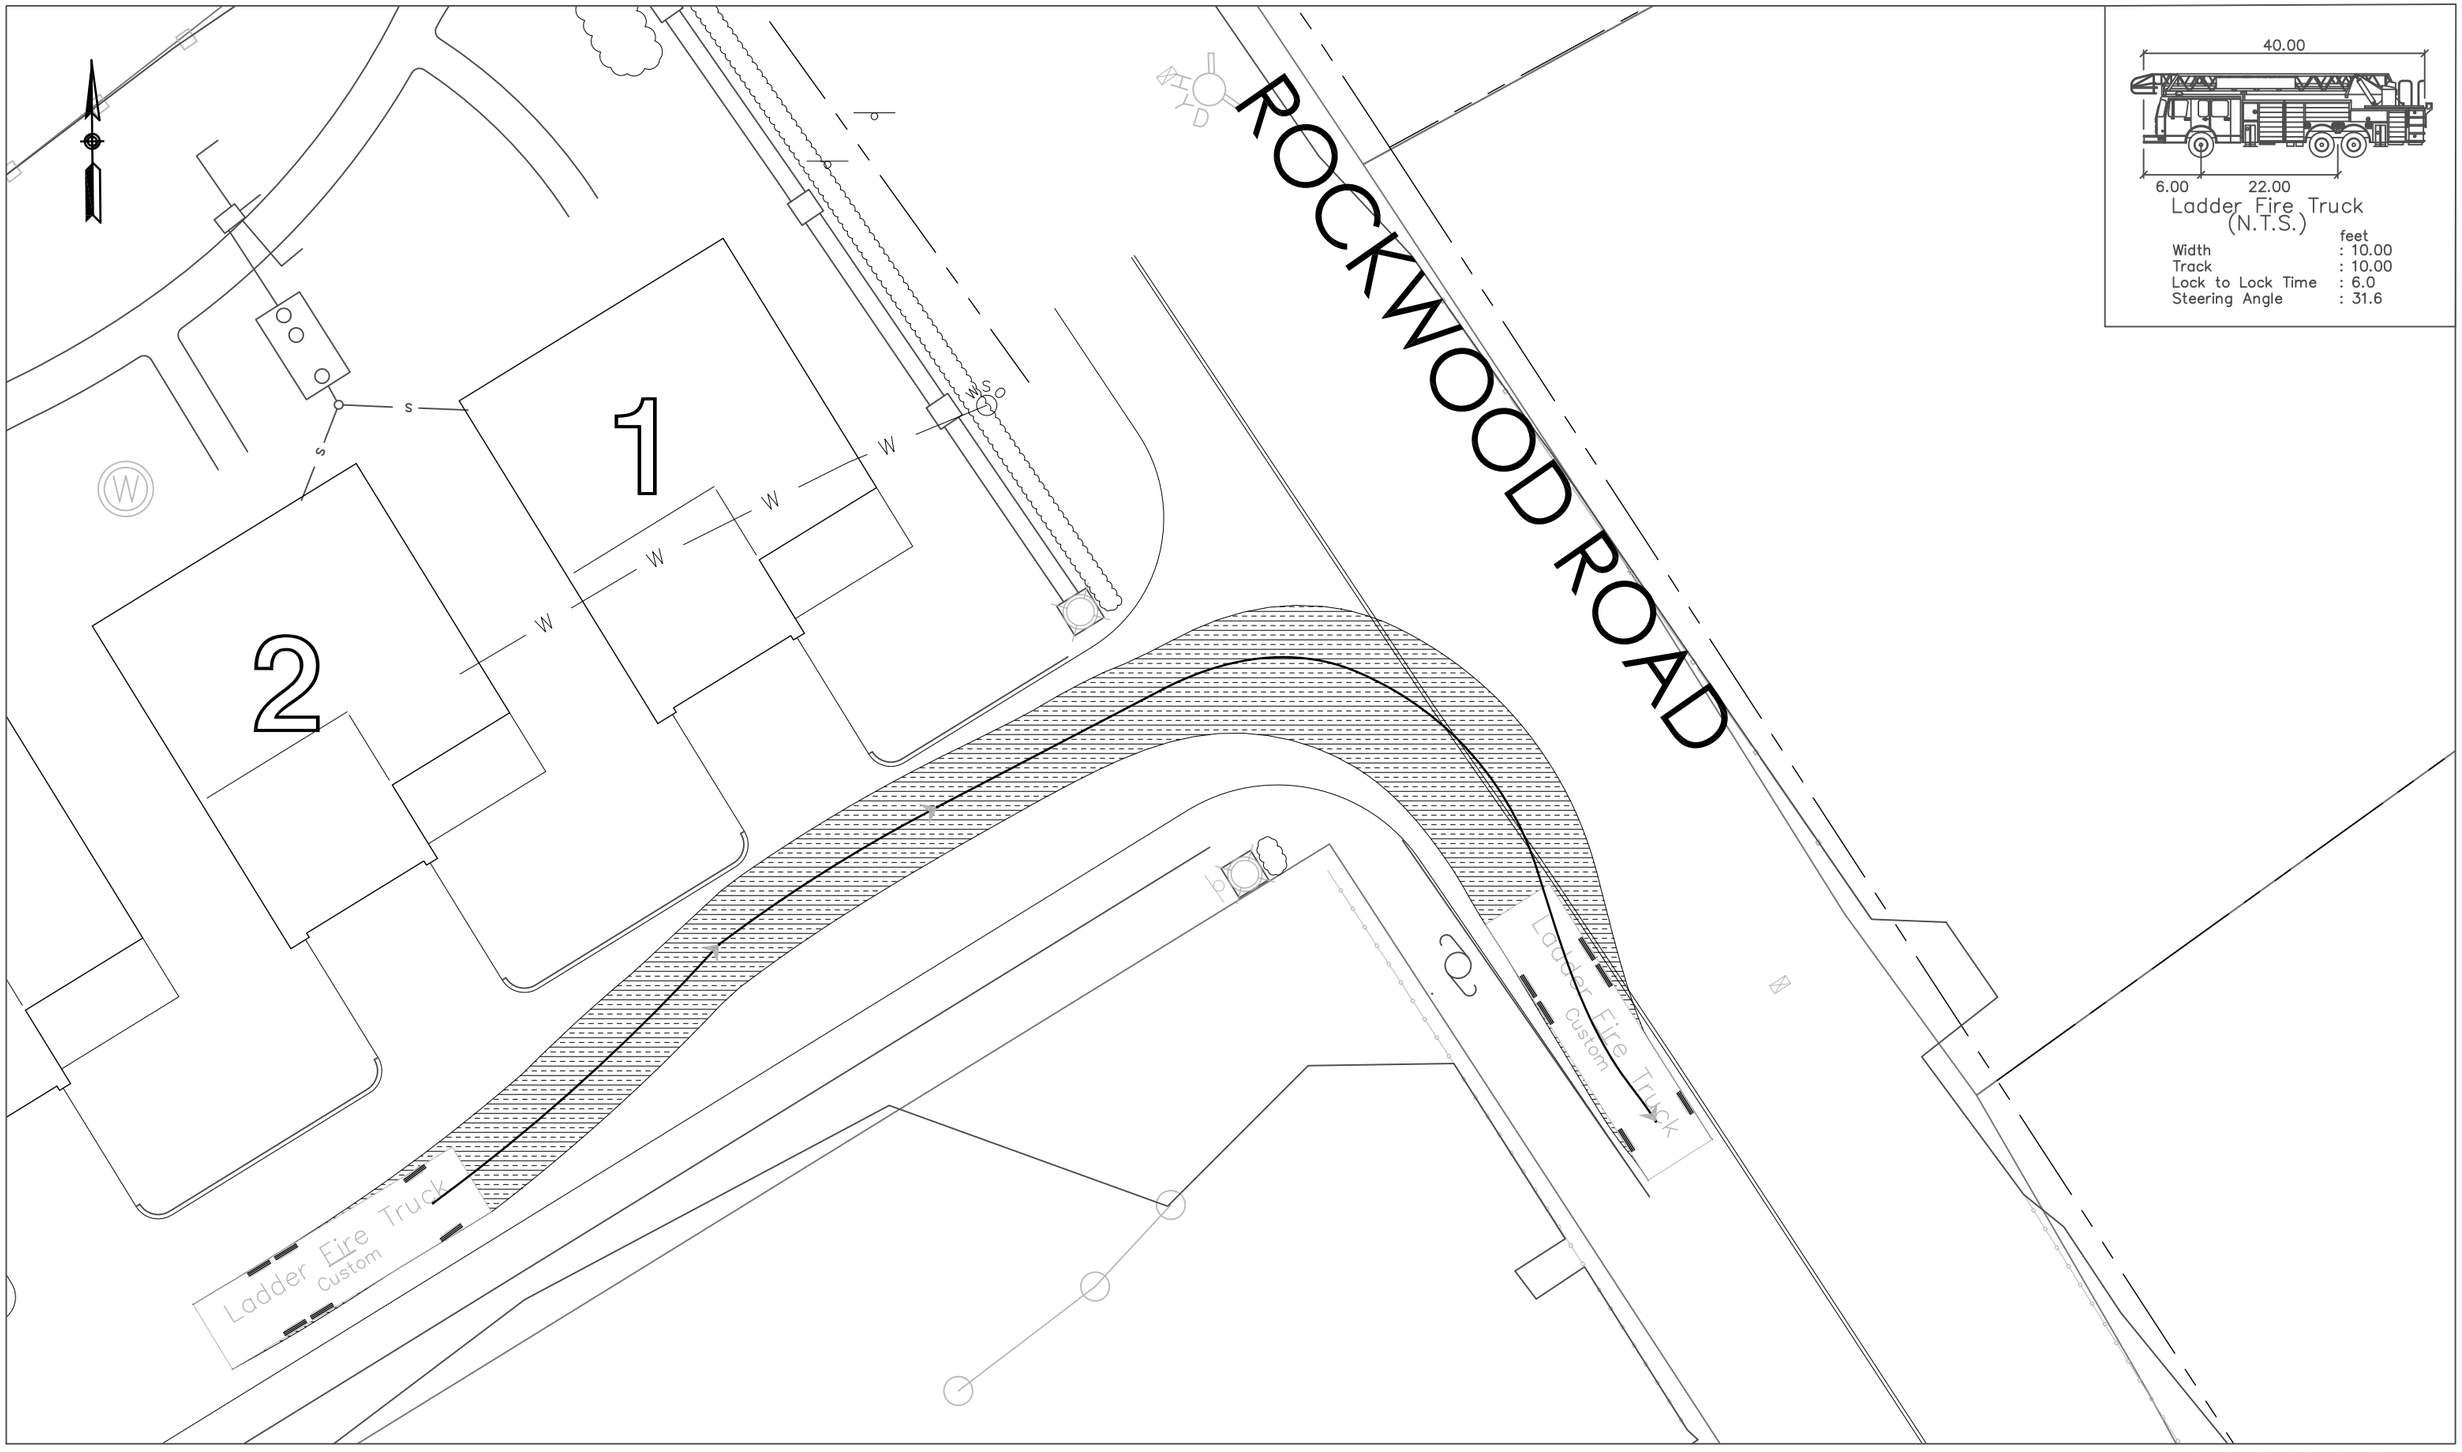

GREEN INTERNATIONAL AFFILIATES, INC.
CIVIL AND STRUCTURAL ENGINEERS

Scale: 1" = 20'

Ladder Fire Truck Turning Movements
The Village at Norfolk
Norfolk, Massachusetts