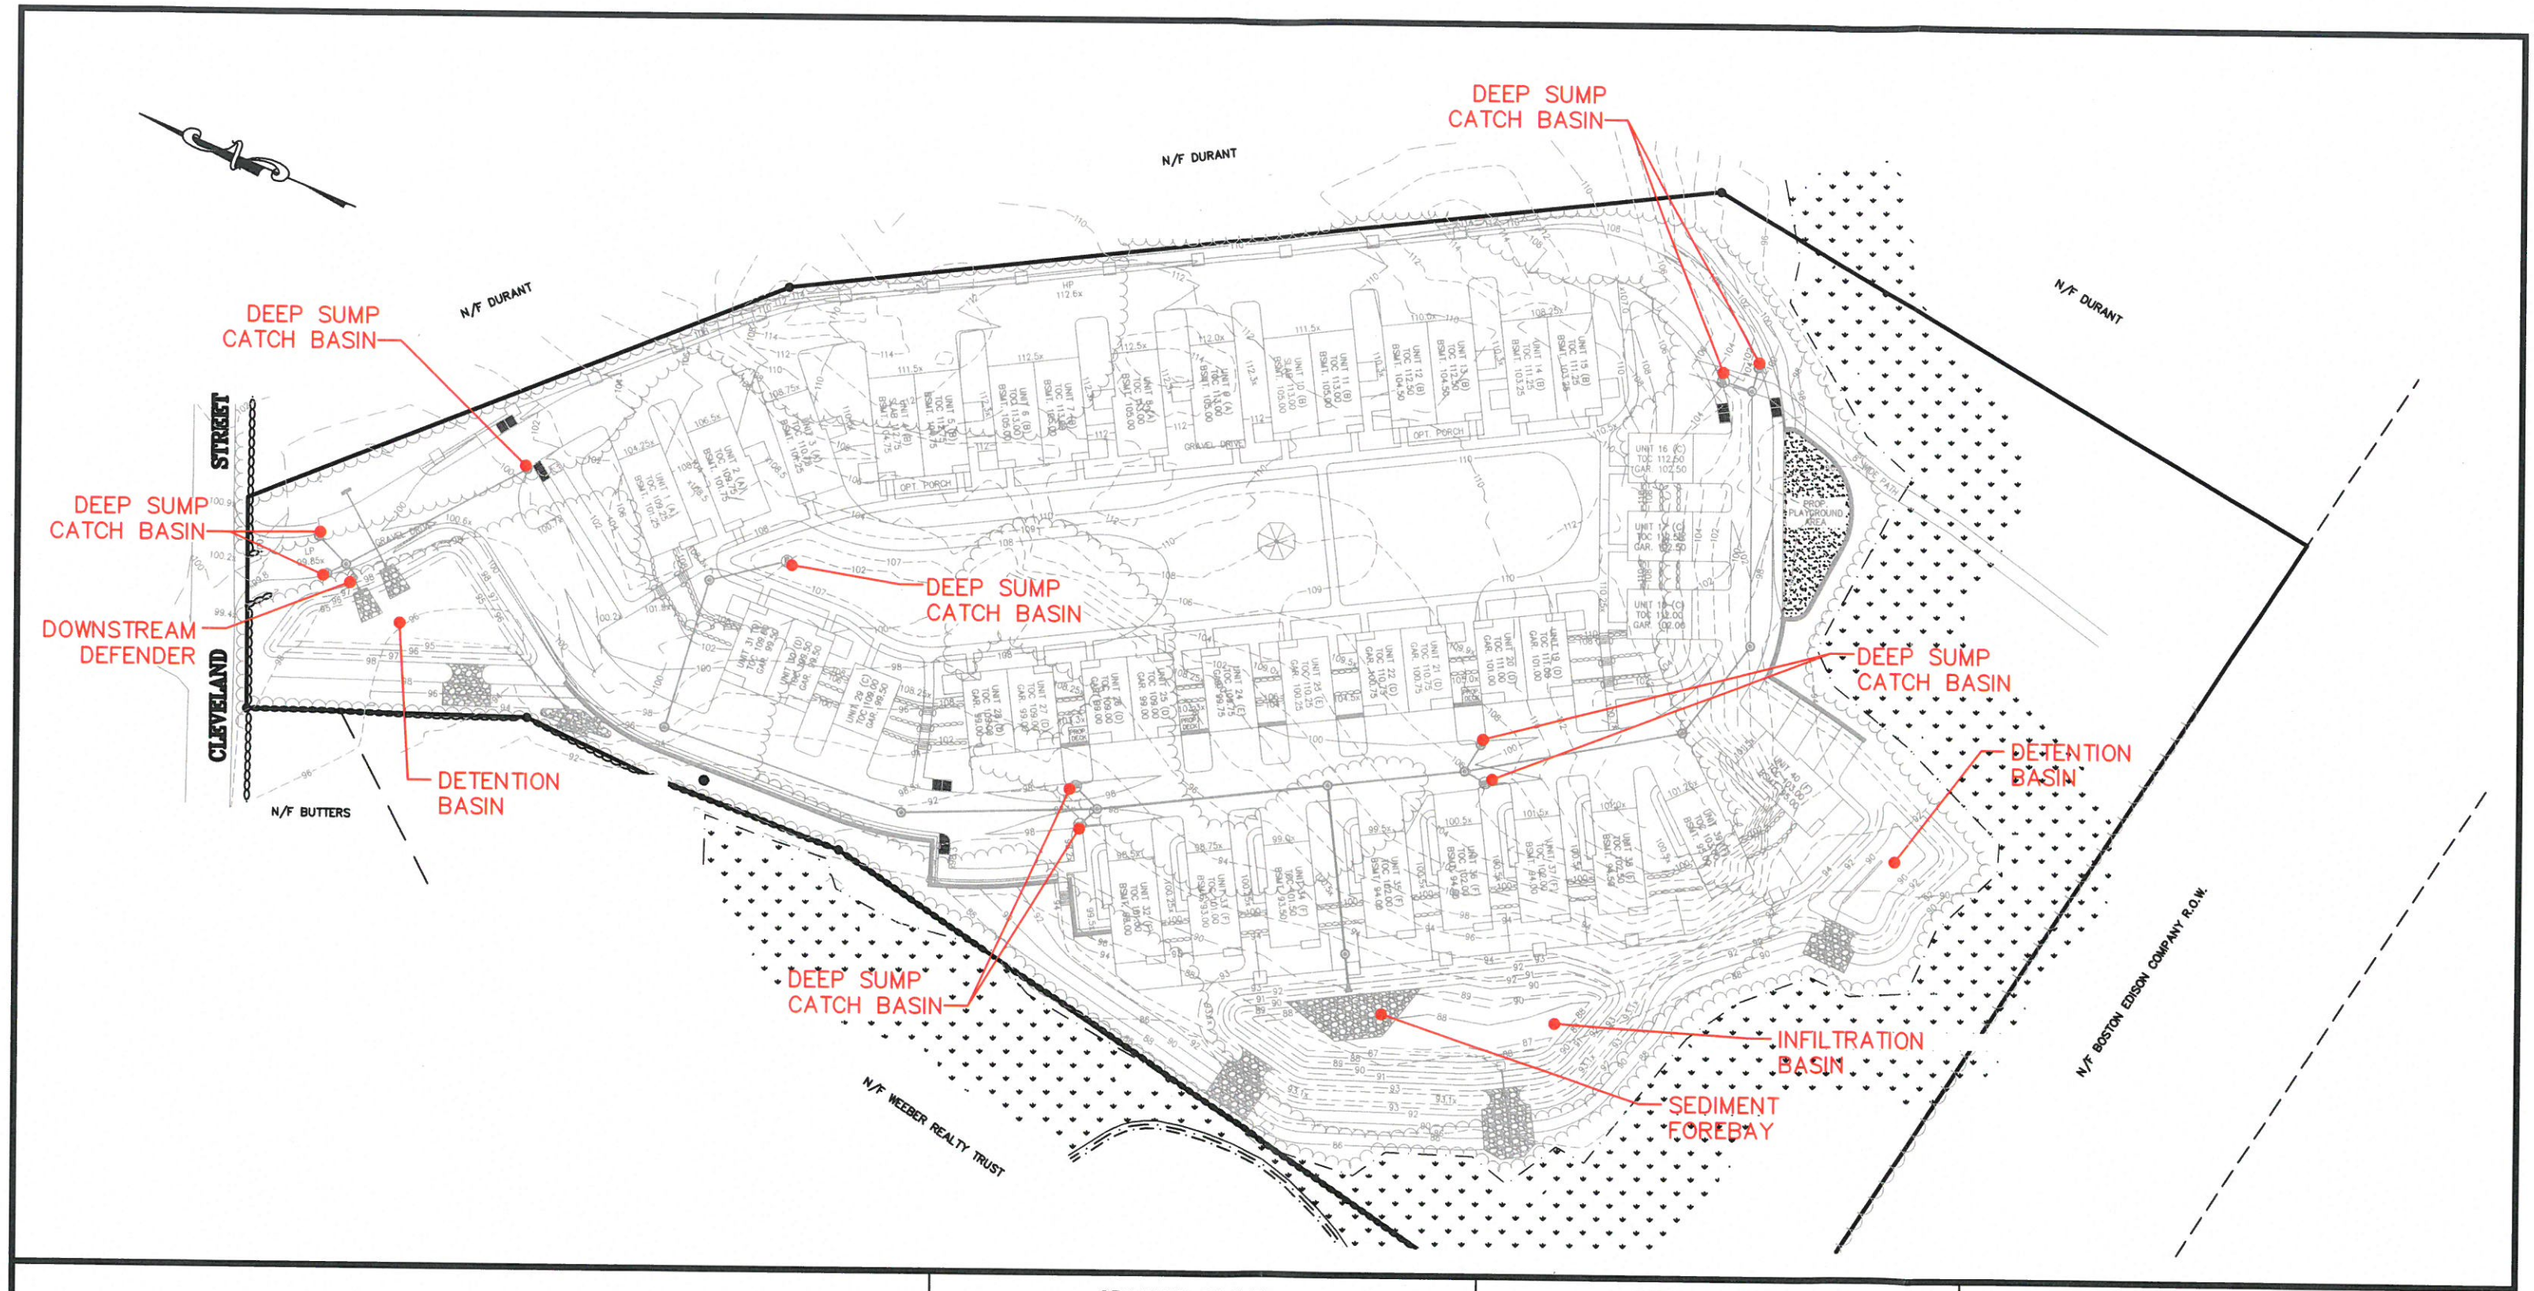

ASE

Andrews Survey & Engineering, Inc.
Land Surveying - Civil Engineering - Site Planning

P.O. Box 312, 104 Mendon Street
Uxbridge, Massachusetts 01569-0312
P: 508-278-3897 F: 508-278-2289

GRAPHIC SCALE

80 0 40 80 160

(IN FEET)
1 inch = 80 feet

PREPARED FOR:

LAKELAND FARMS, LLC
84 CLEVELAND STREET
NORFOLK, MA 02056

DATE: APRIL 19, 2016	DES'D BY: TRB
ASE PROJECT: 14–111	CHK'D BY: PBH

BEST MANAGEMENT PRACTICES LOCUS

"LAKELAND FARMS"
84 CLEVELAND STREET
NORFOLK, MA